
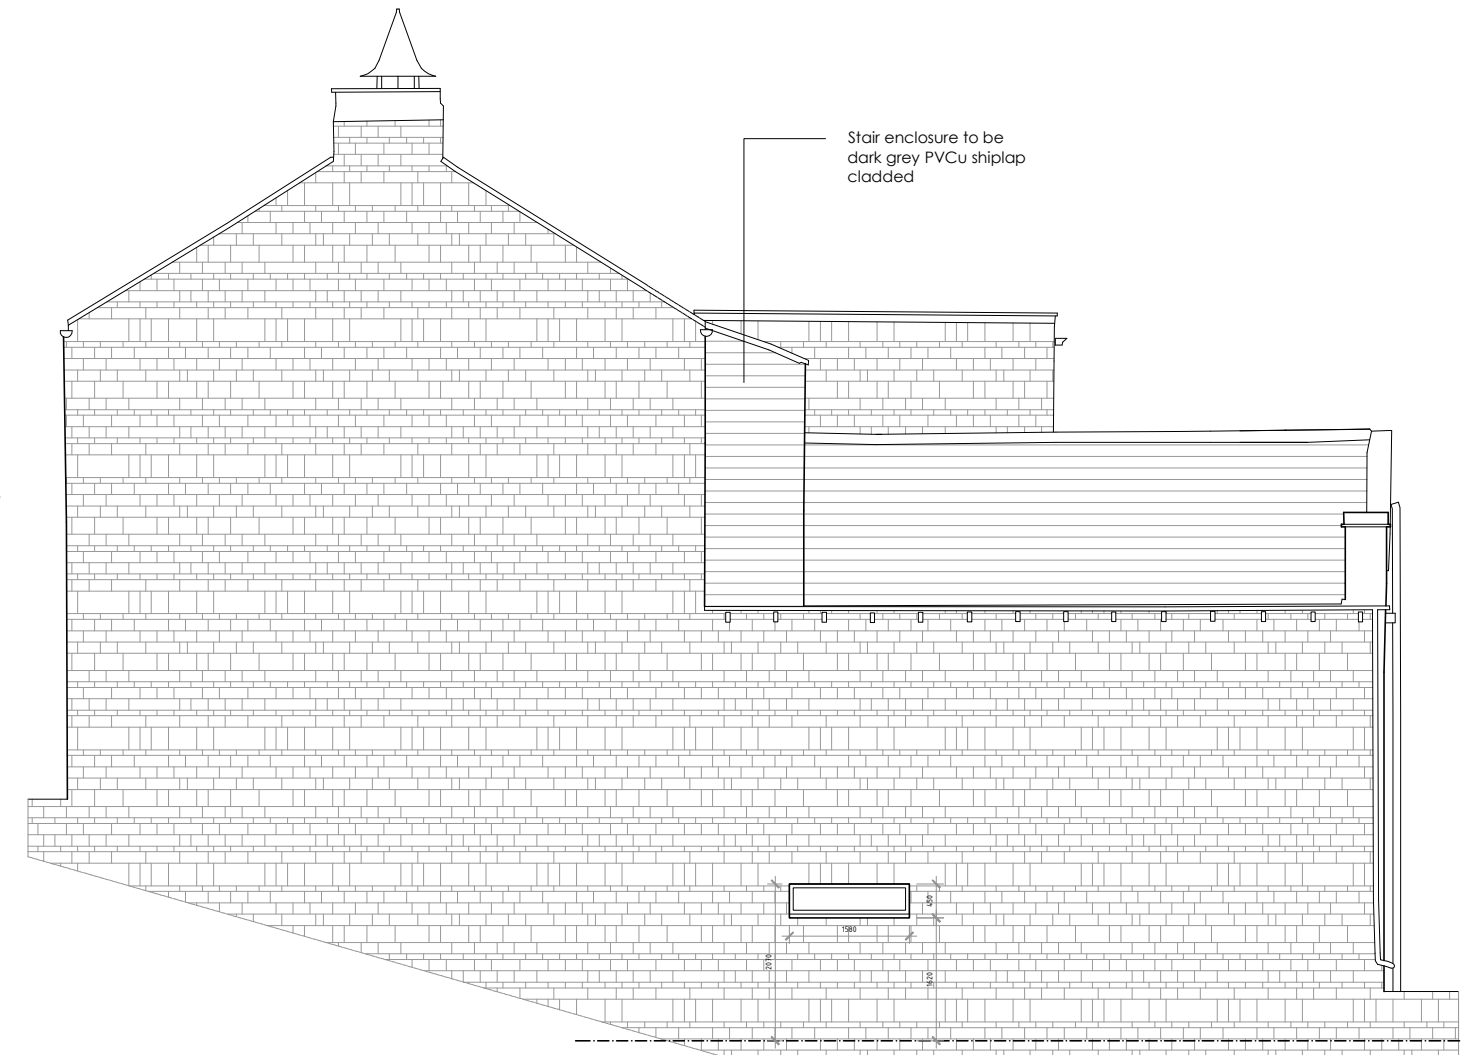
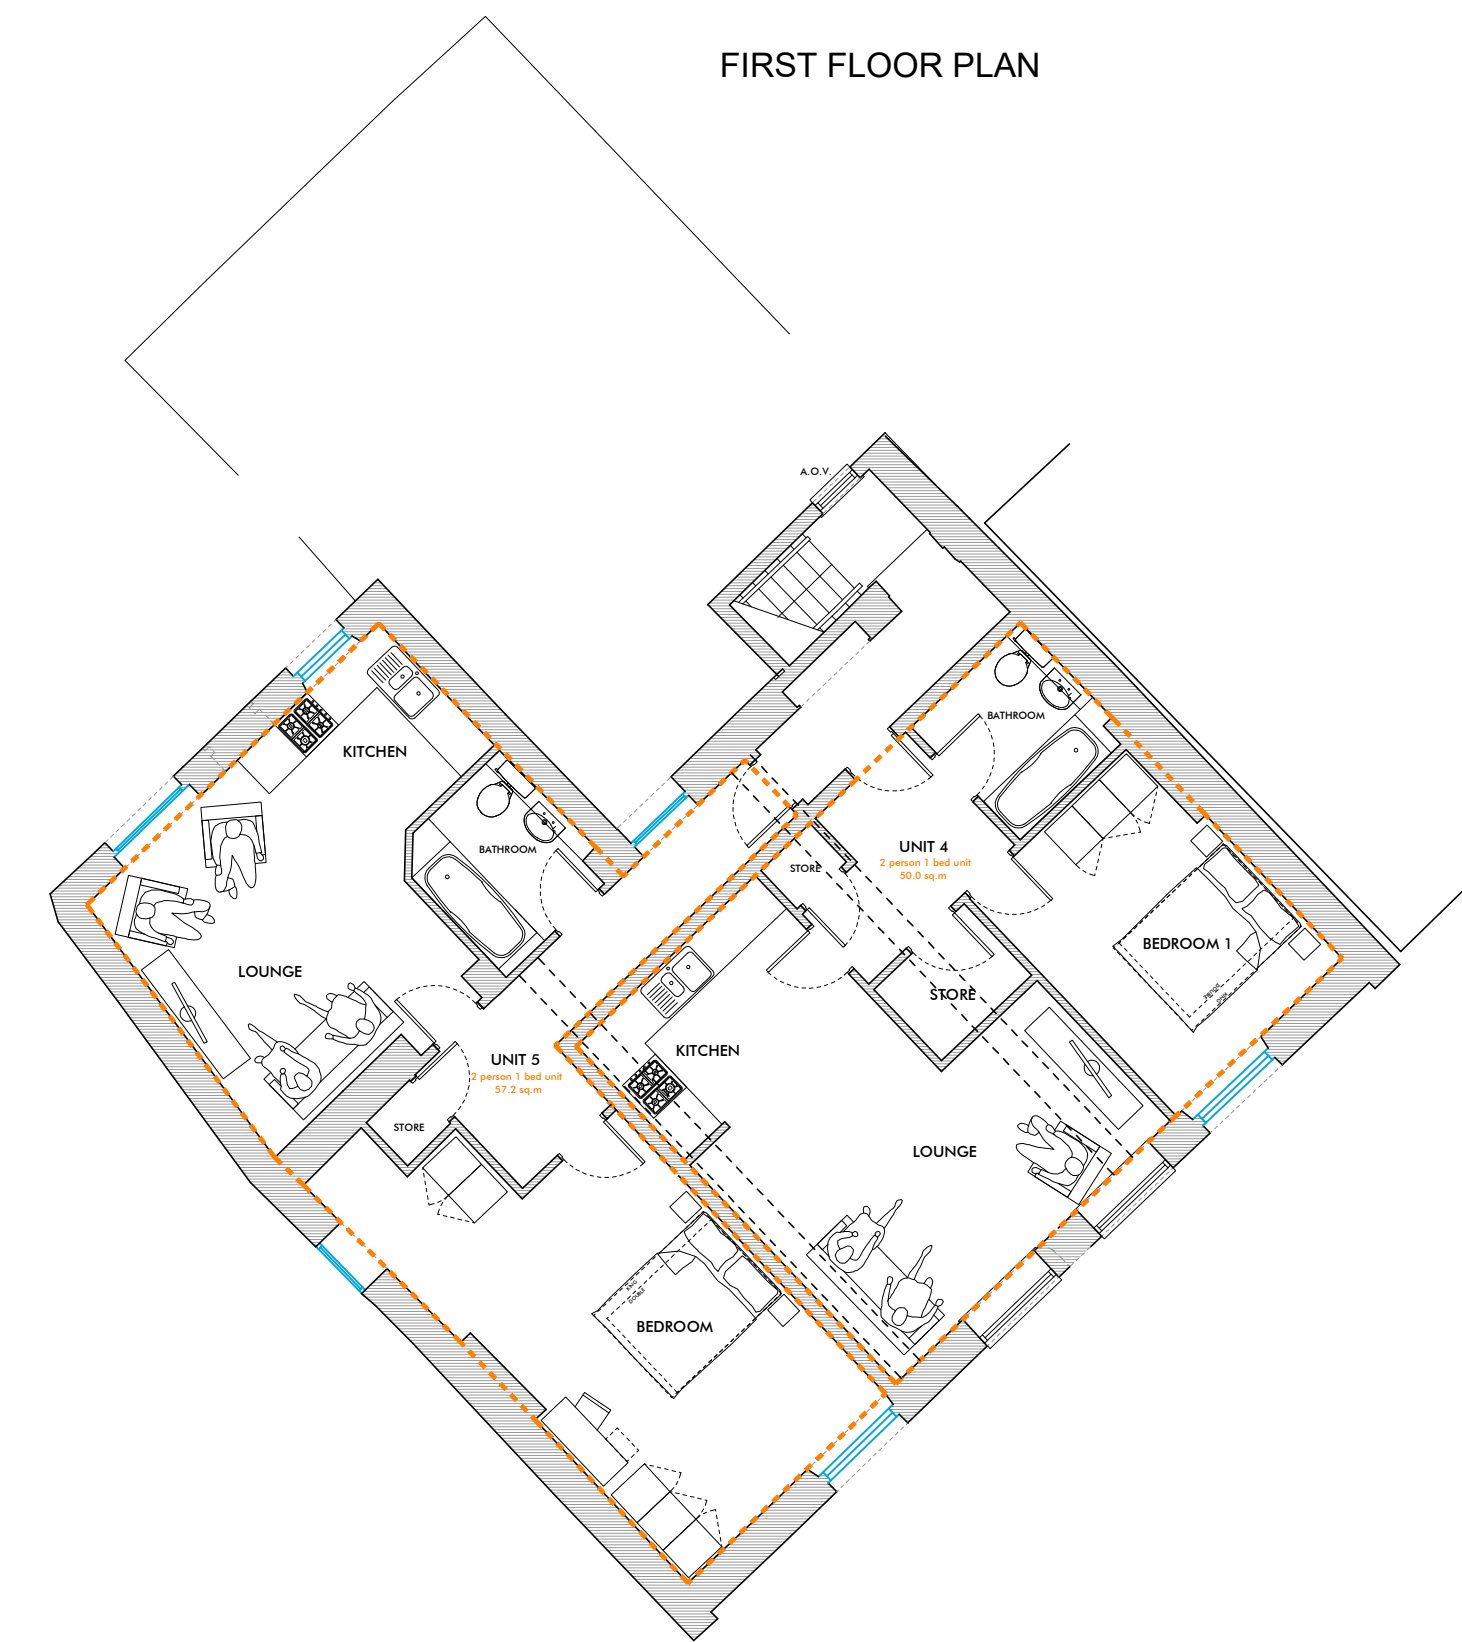


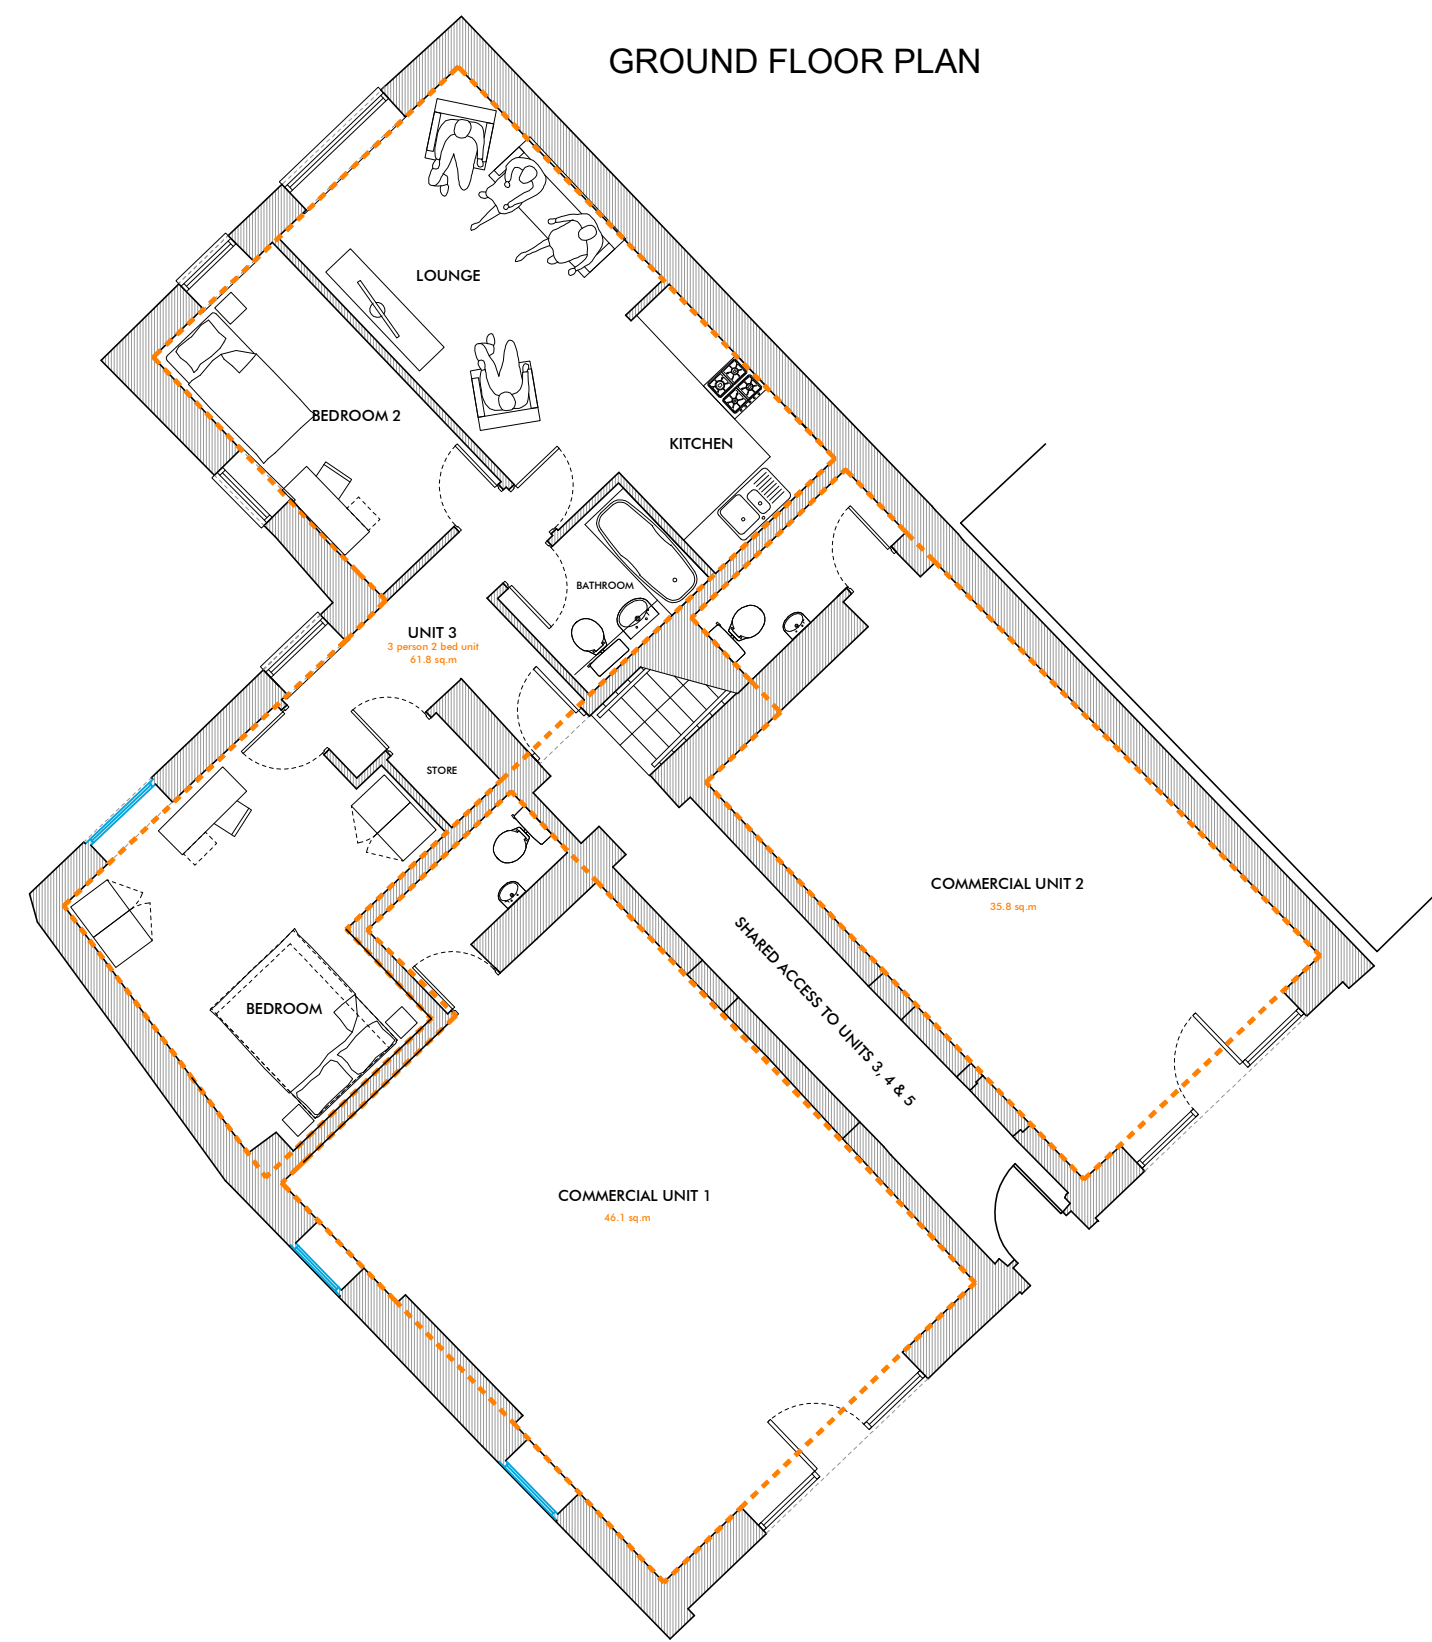

1
Datum 121.00m

2
Datum 121.00m

3
Datum 121.00m

4
Datum 121.00m

E	APR22	UPDATE TO RES UNIT 1
D	MAR22	UPDATE TO RES UNIT 1
C	MAR22	UPDATE TO RES UNIT 4 & 5
B	MAR22	UPDATE TO RES UNITS
A	FEB22	WINDOW DIMS ADDED
REV:	DATE:	DESC:

SK
DESIGN

The Nook
 Lingwell Gate Lane
 Loffhouse
 Wakefield
 WF3 3JU

T: 01924 835600
 M: 07767 774257
 W: www.sk-design.co.uk
 E: info@sk-design.co.uk

CLIENT:	RASTRICK JUNCTION LTD.
PROJECT:	1024 MANCHESTER ROAD LINTHWAITE, HUDDERSFIELD HD7 5QG
DRAWING TITLE:	AS PROPOSED
PROJECT REF:	2021-132
DRAWING NO:	200
SCALE:	1:100 @ A1
REVISION:	E
DATE:	NOV 2021

