


**SITE LOCATION PLAN
AREA 2 HA
SCALE 1:1250 on A4
CENTRE COORDINATES: 420354, 419973**



47 St Pauls Road, Mirfield, WF14 8AY

102/10/2021

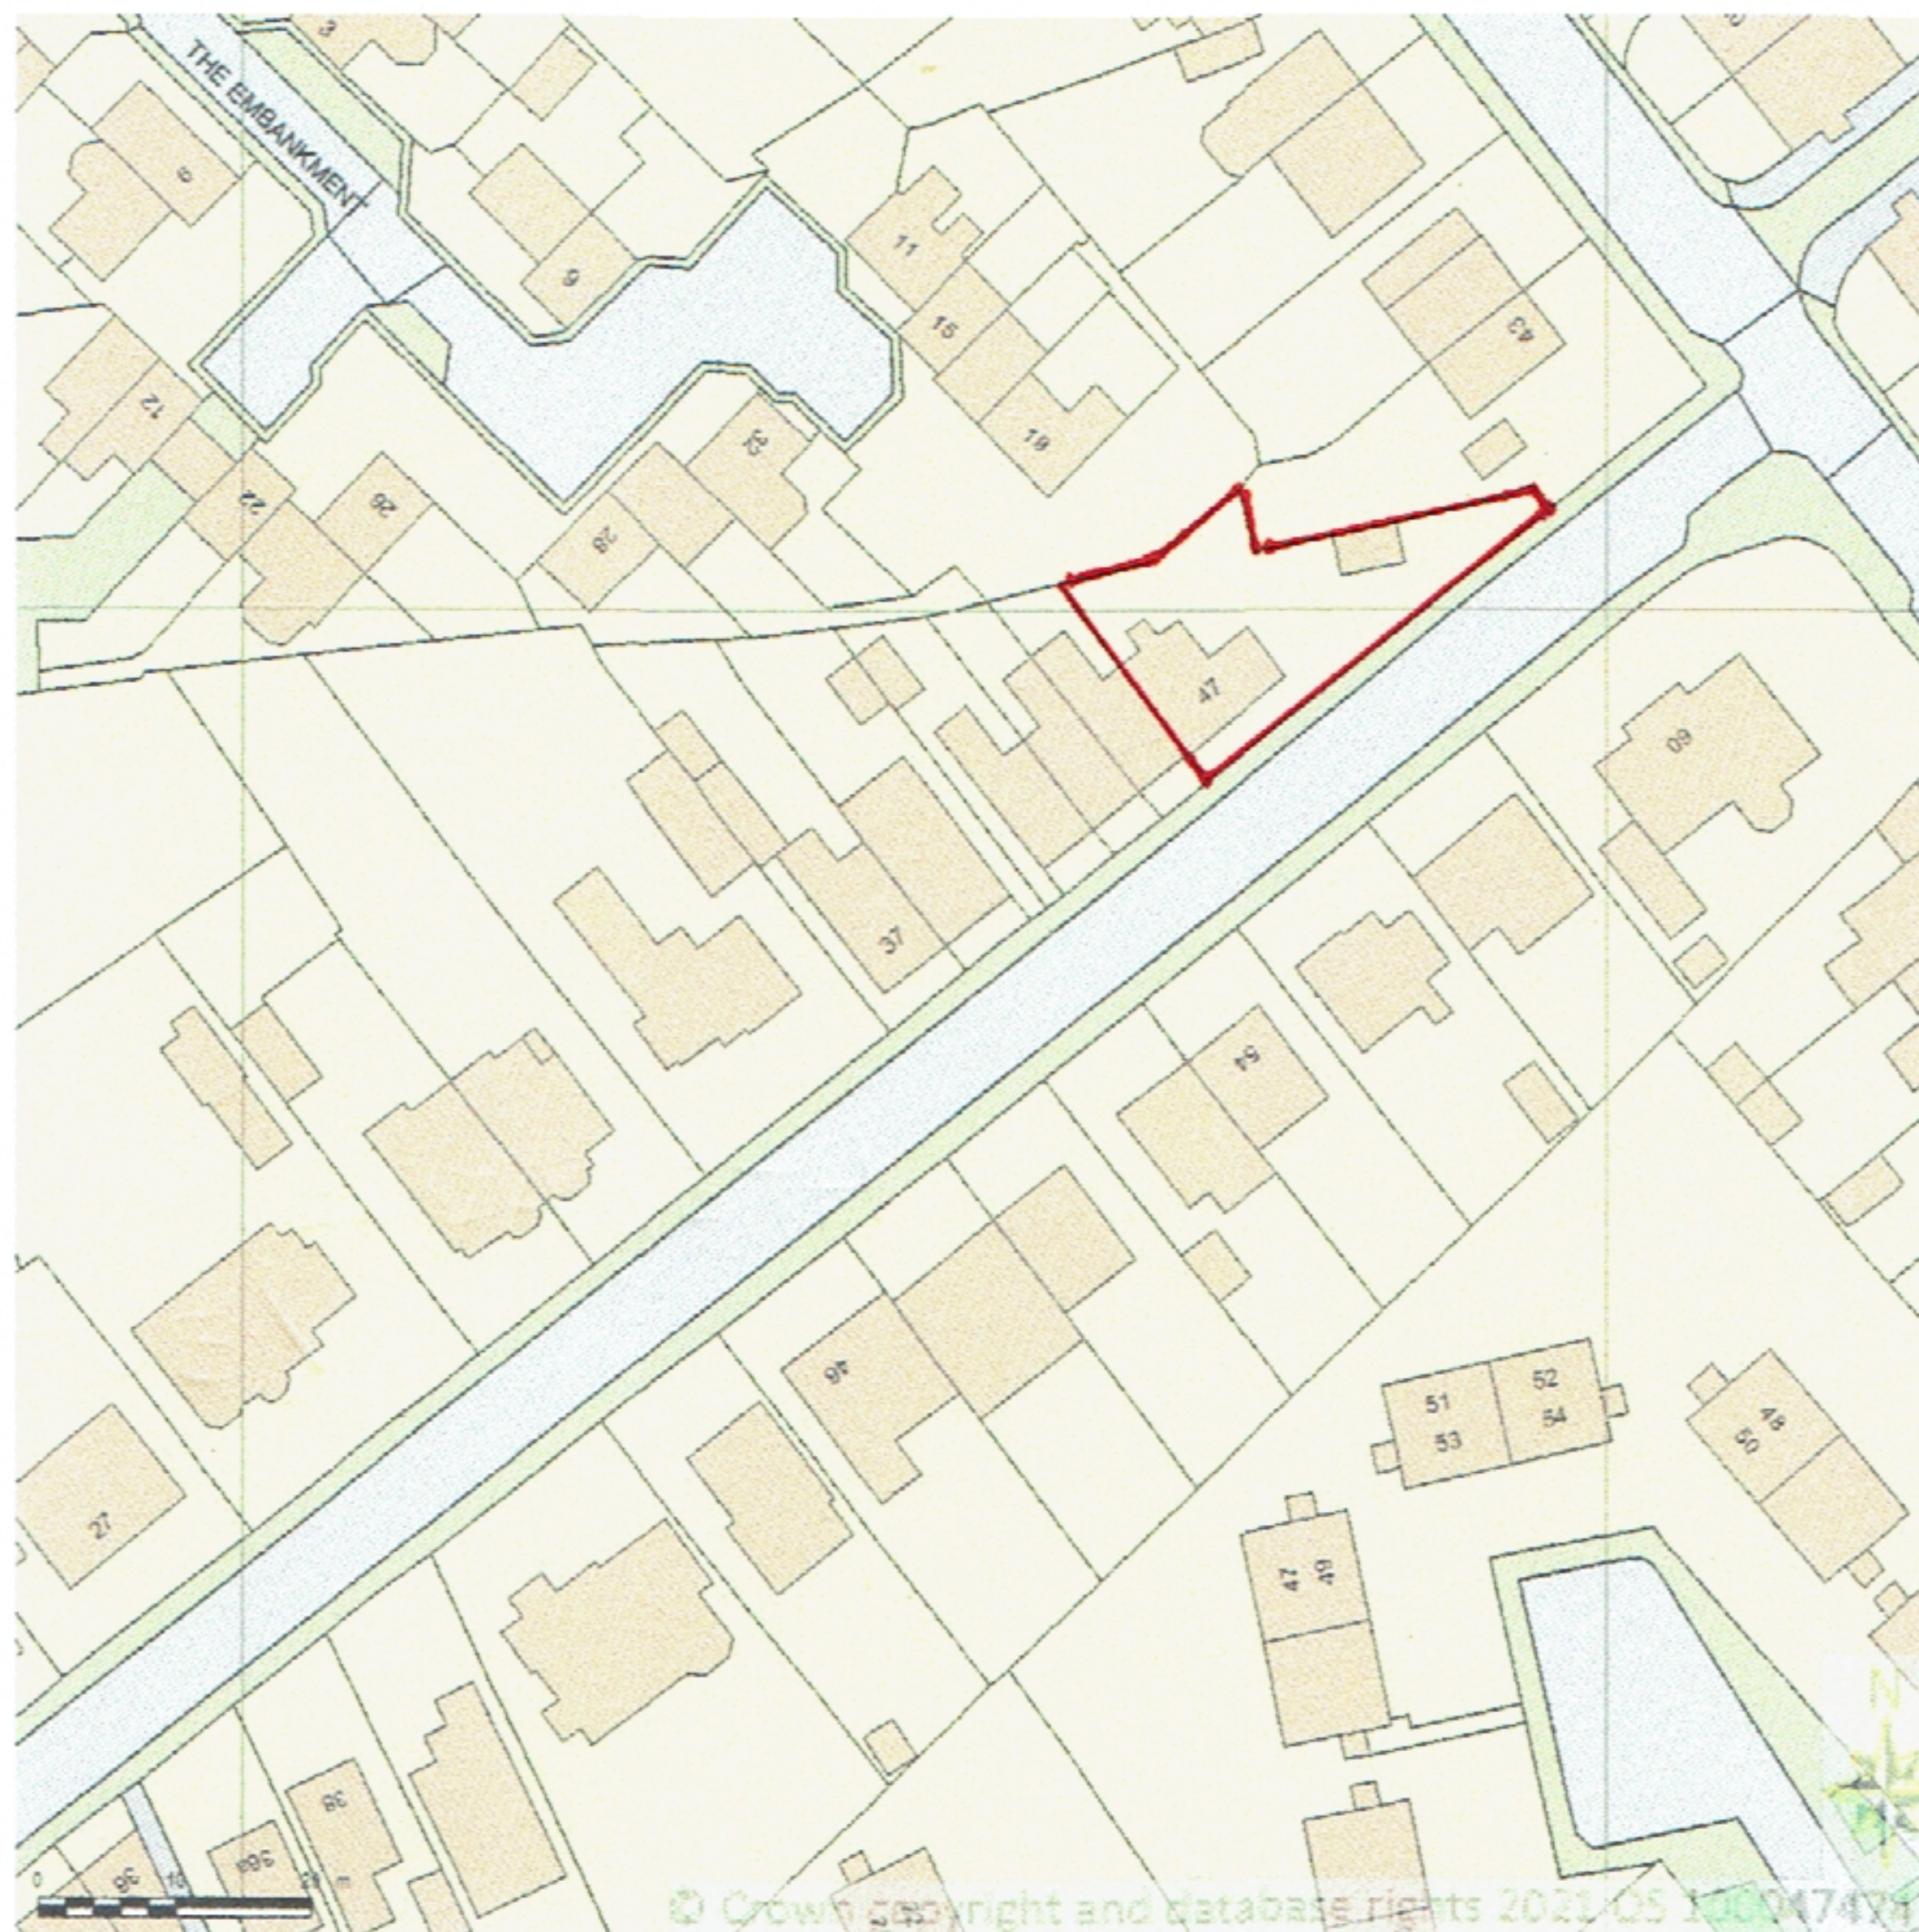

**Supplied by Streetwise Maps Ltd
www.streetwise.net
Licence No: 100047474
05/10/2021 20:48**