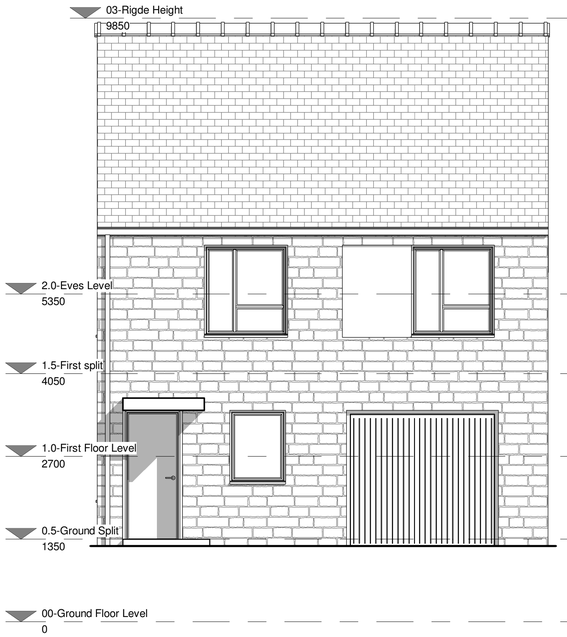

Proposed - Front Elevation
Scale 1:50

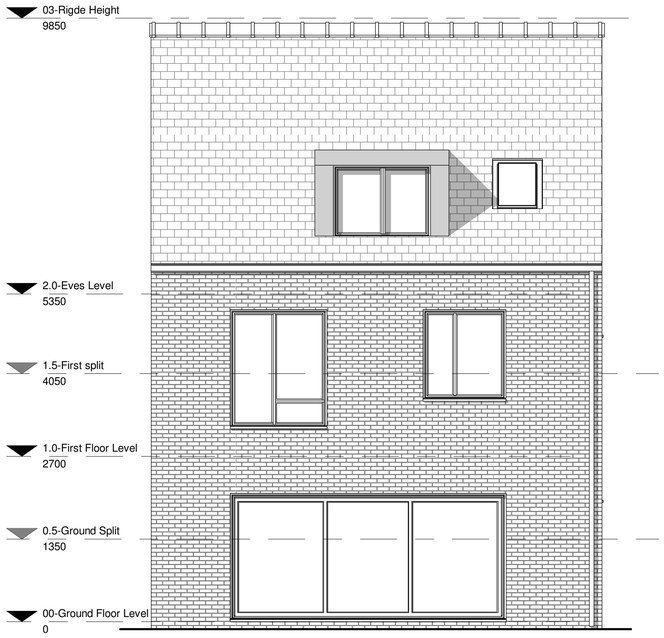

Proposed - Rear Elevation
Scale 1:50

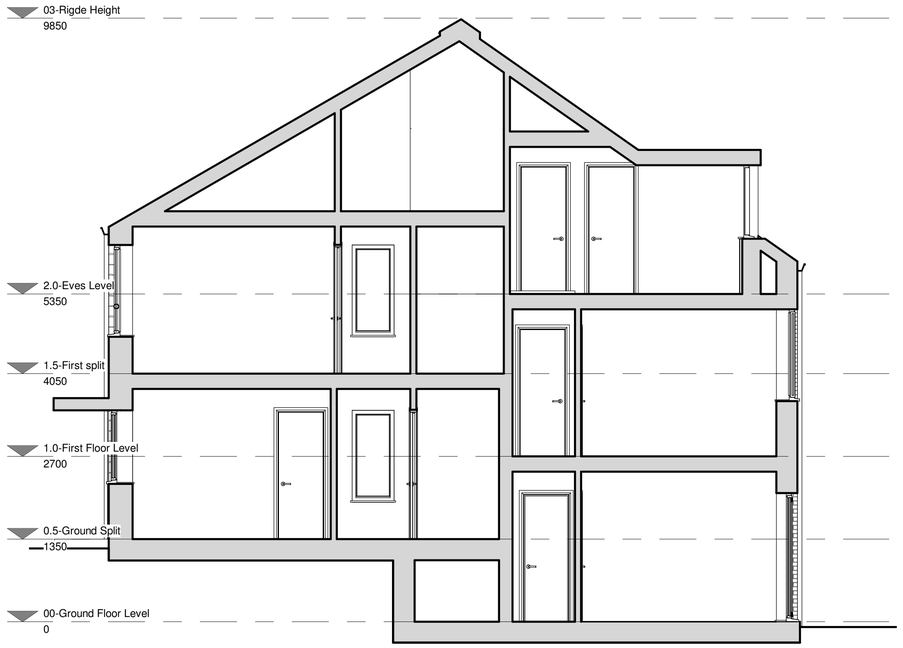

Proposed - Section A
Scale 1:50

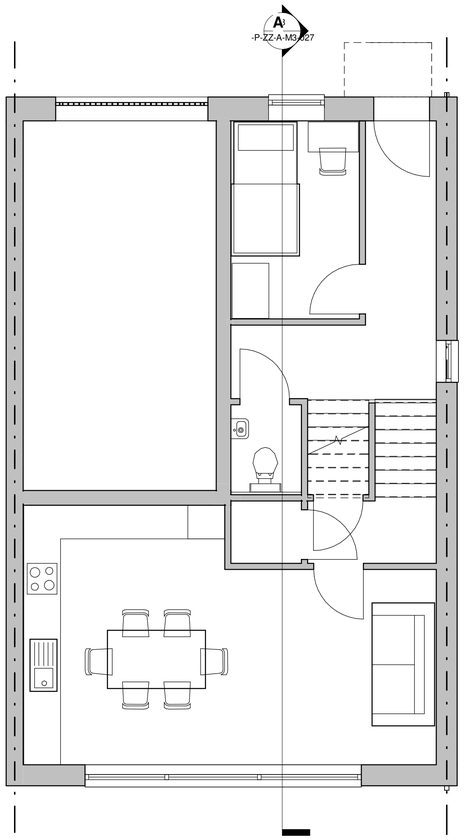

Proposed - Ground Floor Plan
Scale 1:50

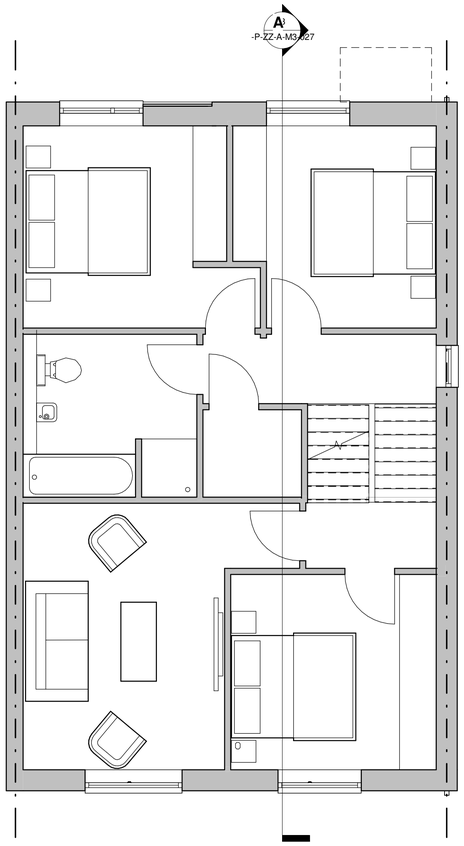

Proposed - First Floors Plan
Scale 1:50

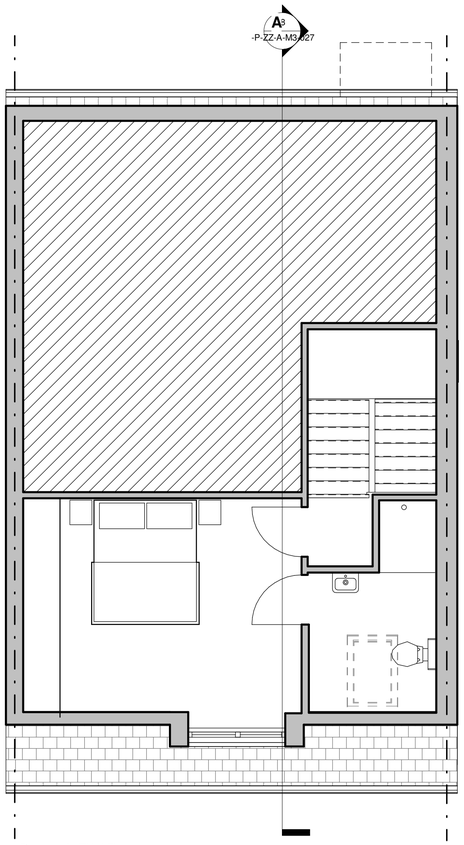

Proposed - Third Floor
Scale 1:50

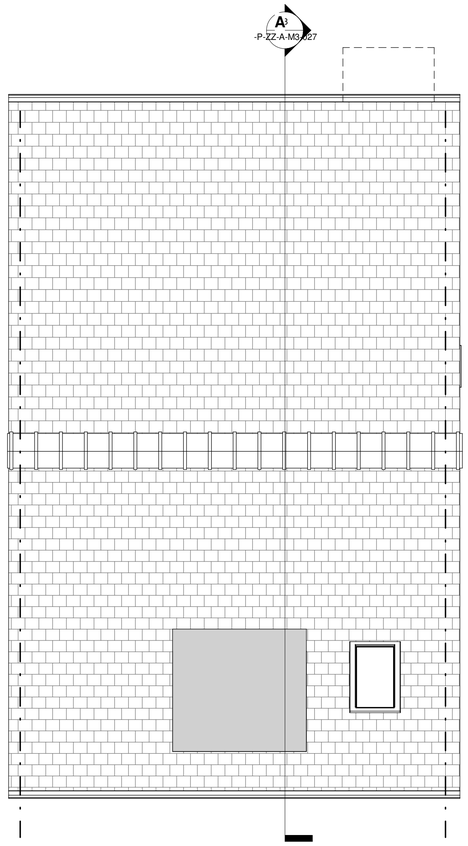

Proposed - Roof Plan
Scale 1:50

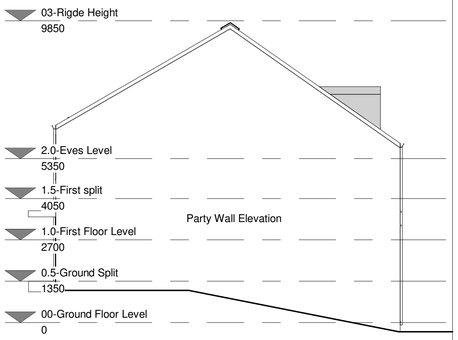

Proposed - Side Elevation 1
Scale 1:100

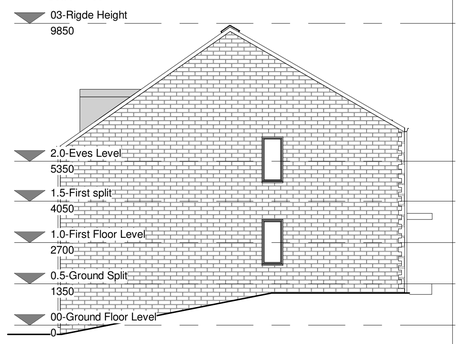

Proposed - Side Elevation 2
Scale 1:100

B5 T1 Housetype GIA
146.6 sqm
Inc Garage. 166.5 sqm

B5 T1 Housetype - Plans, Section and Elevations

Scale 1 : 50 0m 1m 2m 5m

PLANNING

© This drawing is the copyright of White Design (UK) Ltd trading as SELF and cannot be reproduced in any form without the express consent of the company. Written dimensions to be checked on site and deviations are to be reported prior to commencing work on site.

4 More London Riverside London SE1 2AU 0207 642 7979

Quayside House, Furnival Road, Sheffield S4 7YA 0114 226 0555

111 Piccadilly Manchester M1 2HY

self@whitedts.co.uk

Self

Client: C Noble Limited			Drawing no: 10703-SELF -P-ZZ-A-M3-027	
Project: Lady Ann Road Development			Rev:	
Scales@A1 As indicated	Drawn: AJB	Date: 11/15/22	Checked: NB	

Rev	Date	Drawn	Description