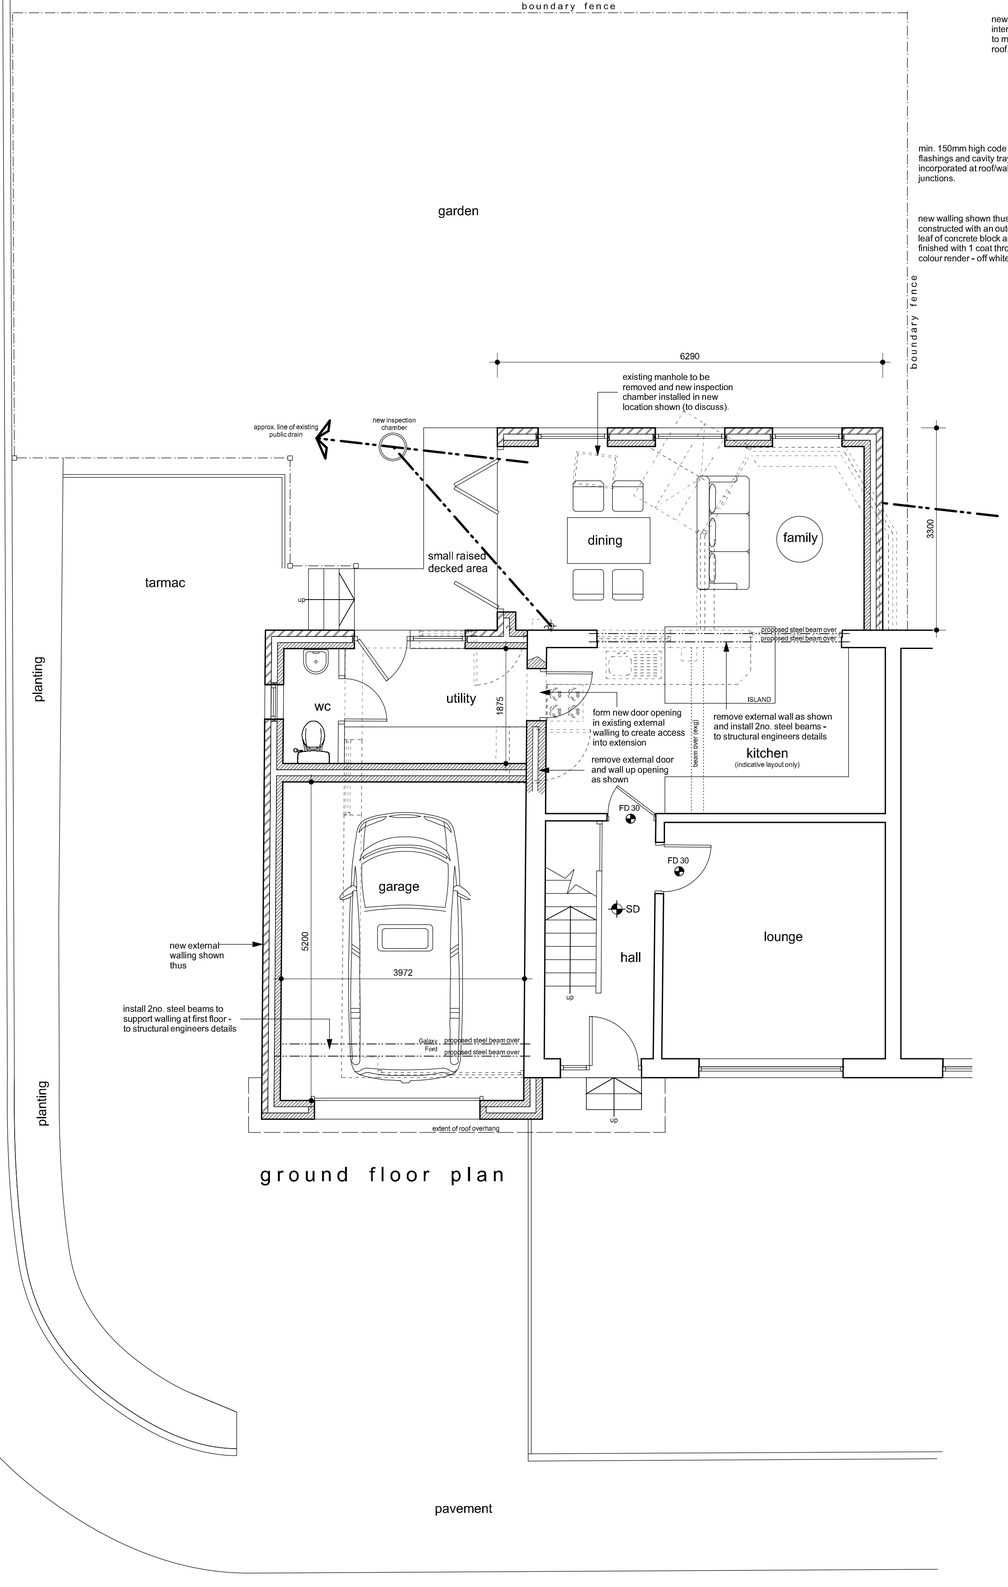

ground floor plan

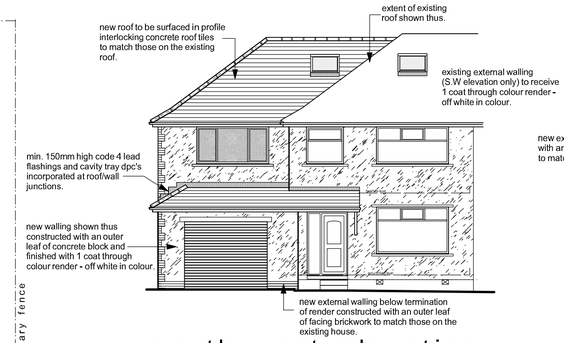

south west elevation

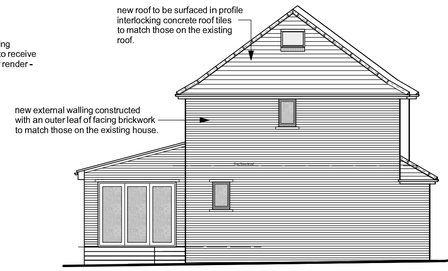

north west elevation

north east elevation

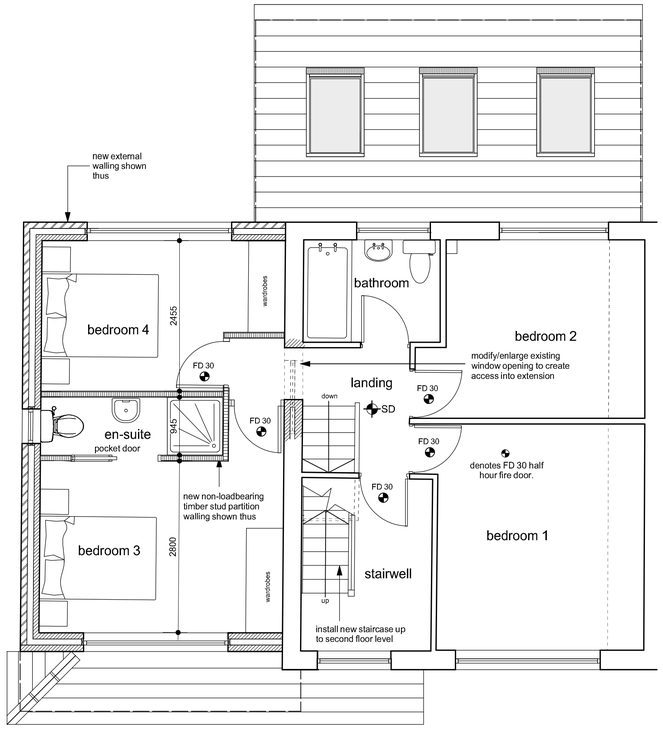

first floor plan

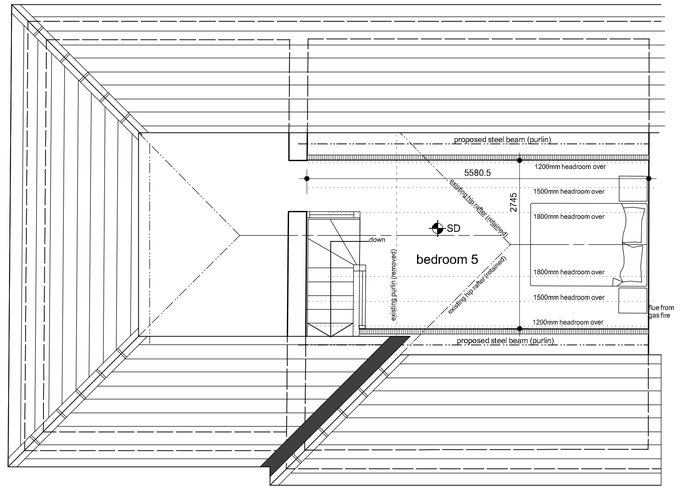

second floor plan

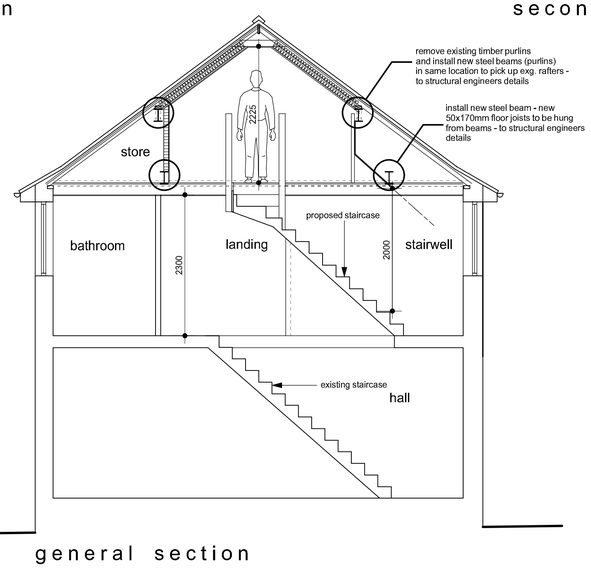

general section

Notes:
This drawing has been prepared specifically for the purpose of Planning Permission (where appropriate) & Building Regulation Approval. Valley Properties accept no liability for errors or omissions. The drawing may be used for estimating purposes, but the Principal Contractor must cost fully from a site investigation. The Contractor is responsible for checking site dimensions, materials etc., and all building work, such work being checked by Building Control on site, as may be appropriate. Valley Properties disclaim any liability for works carried out.

Revisions:
Rev.A (28-09-2021) - Amendments made to planning officers comments.
Rev.B (12-11-2021) - Render added to S.W Elevation
Rev.C
Rev.D
Rev.E

VALLEY PROPERTIES
ARCHITECTURAL DESIGN SERVICES
5 Holmfirth Road
Meltham
Holmfirth HD9 4AA
Tel: 01484 854100 Mob: 07769736142
E-mail: vproperties@supanet.com

Client Details
Mark Haigh

Project Title
Proposed extensions and alterations at
14 Westcroft
Honley
Holmfirth

Drawing Title
Planning Drawing

Scale.	Drawing Number	Rev	Date Drawn	Drawn By
1/50 & 1/100	2021/029/03	B	June 2021	Andrew Smith