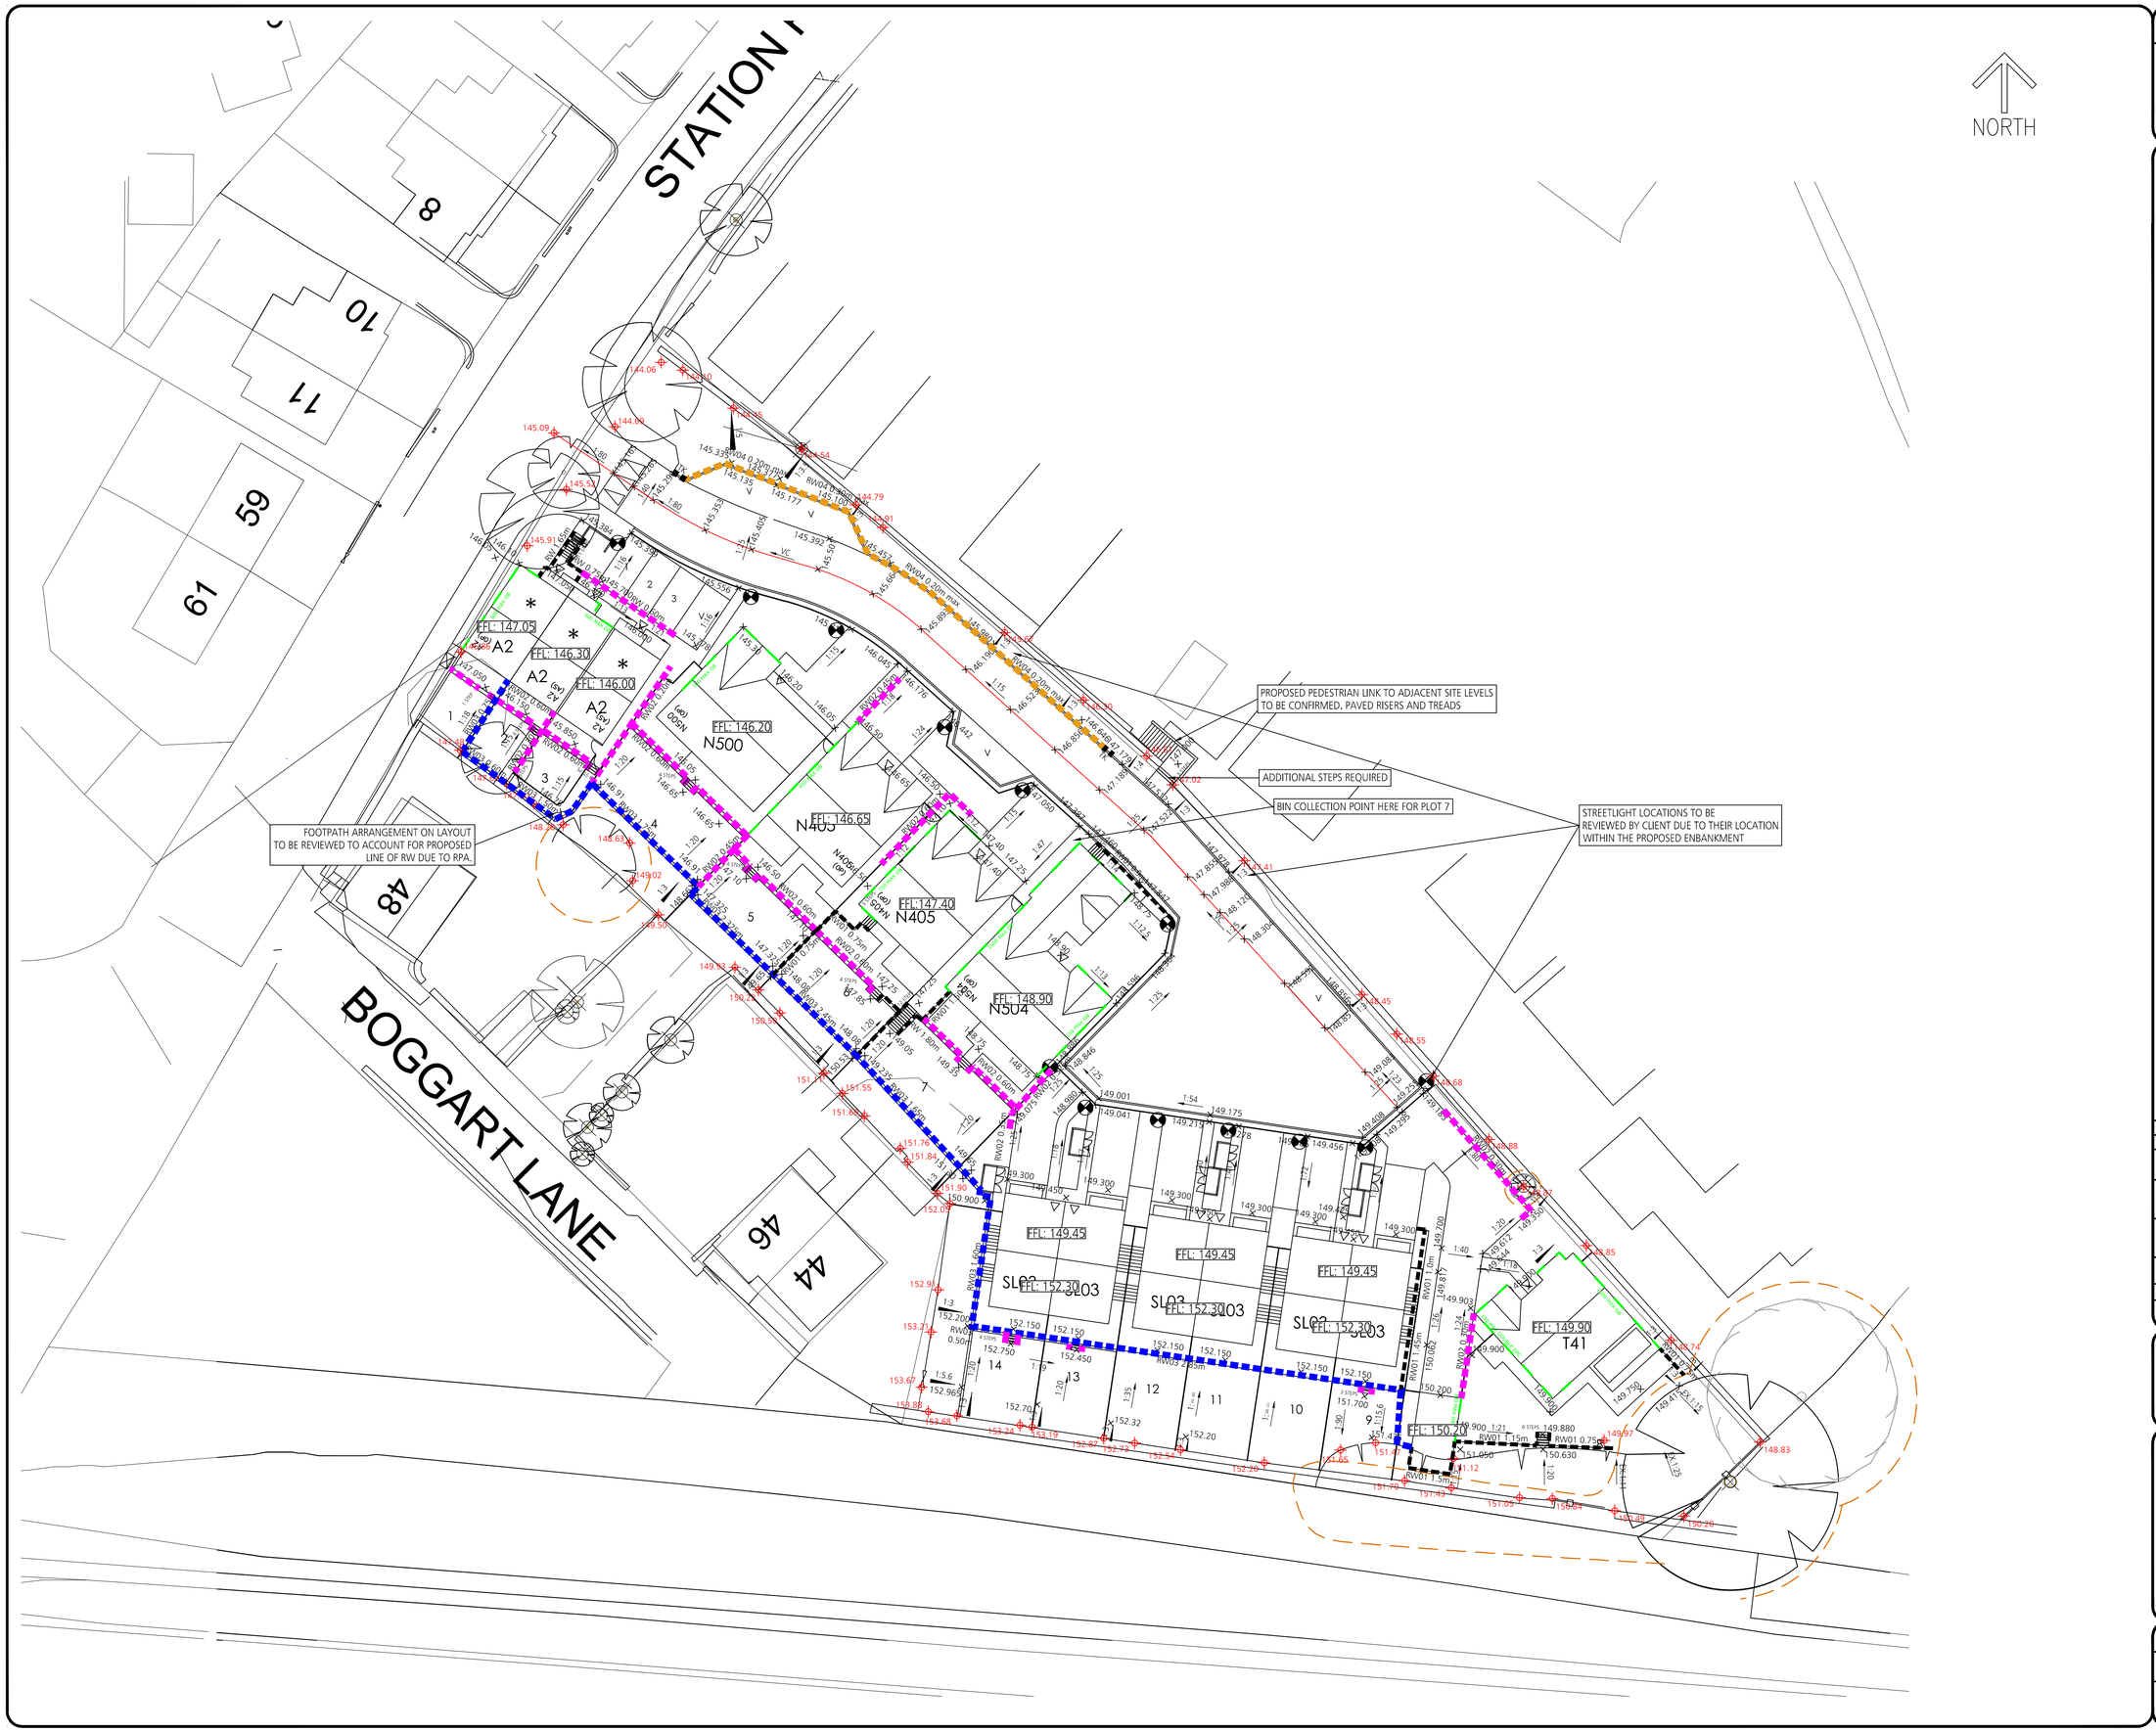

DO NOT SCALE

DESIGNERS HAZARD IDENTIFICATION

IT IS ASSUMED THAT ALL WORKS WILL BE UNDERTAKEN BY A COMPETENT CONTRACTOR WORKING, WHERE APPROPRIATE, TO AN APPROVED METHOD STATEMENT. IN ADDITION TO THE HAZARDS TYPICALLY ASSOCIATED WITH THE TYPES OF CONSTRUCTION DETAILED ON THIS DRAWING, ANY KNOWN ABNORMAL HAZARDS SPECIFIC TO THIS DRAWING HAVE BEEN IDENTIFIED.

ABNORMAL HAZARD REFERENCE

KEY

31.949	EXISTING LEVELS
31.949	PROPOSED LEVELS
FFL: 00.000	FINISHED FLOOR LEVEL
RW01 0.9m	MASONRY RETAINING WALL FOR RETAINED HEIGHT 600mm - 1500mm
RW02 0.6m	FLAG ON EDGE MAX 600mm RETAINED HEIGHT
RW03 0.9m	GEOROC RETAINING WALL
RW04 0.2m	DOUBLE KERB
OB 1000	PROPOSED OVERBUILD
TK	TRANSITION KERB
1:3	EMBANKMENT SLOPE
	ROOT PROTECTION AREA'S - DERIVED FROM ARBORICULTURAL SURVEY -DELTASIMONS 17-0424.01
	INDICATIVE SITE BOUNDARY

FOR DETAILS OF RETAINING WALLS REFER TO DRAWING 310.

Date	Revision	By	Chkd	Ref
18.05.21	DOUBLE KERB EXTENDED	MDJ	PD	P7
24.04.21	RETAINING WALL TYPES REVISED	CIM	PD	P6
13.01.21	UPDATED TO SUIT CLIENT COMMENTS & LAYOUT CHANGES	MDJ	PD	P5
08.01.21	UPDATED TO SUIT CLIENT COMMENTS & LAYOUT CHANGES	MDJ	PD	P4
09.12.20	UPDATED TO SUIT CLIENT COMMENTS AND LEVELS REVIEWED TO REDUCE RW HEIGHT'S	MDJ	PD	P3
24.09.20	UPDATED TO SUIT CLIENT COMMENTS	MDJ	PD	P2
27.08.20	PRELIMINARY ISSUE	MDJ	PD	P1

dudleys
Structural & Civil Consultants
Tithe House
35 Town Street
Leeds
LS18 5LJ
T:0113 258 3611
E:info@dudleys.co.uk

A1 v.3.0

Project
STATION ROAD
SKELMANTHORPE
HD8 9TT

Title
EXTERNAL WORKS

Scale	Paper	Drawn	Check
SHOWN	A1	MDJ	PD

Date	Status
AUG 20	Preliminary

Job No.	Drg. No.	Rev.
20146	155	P7