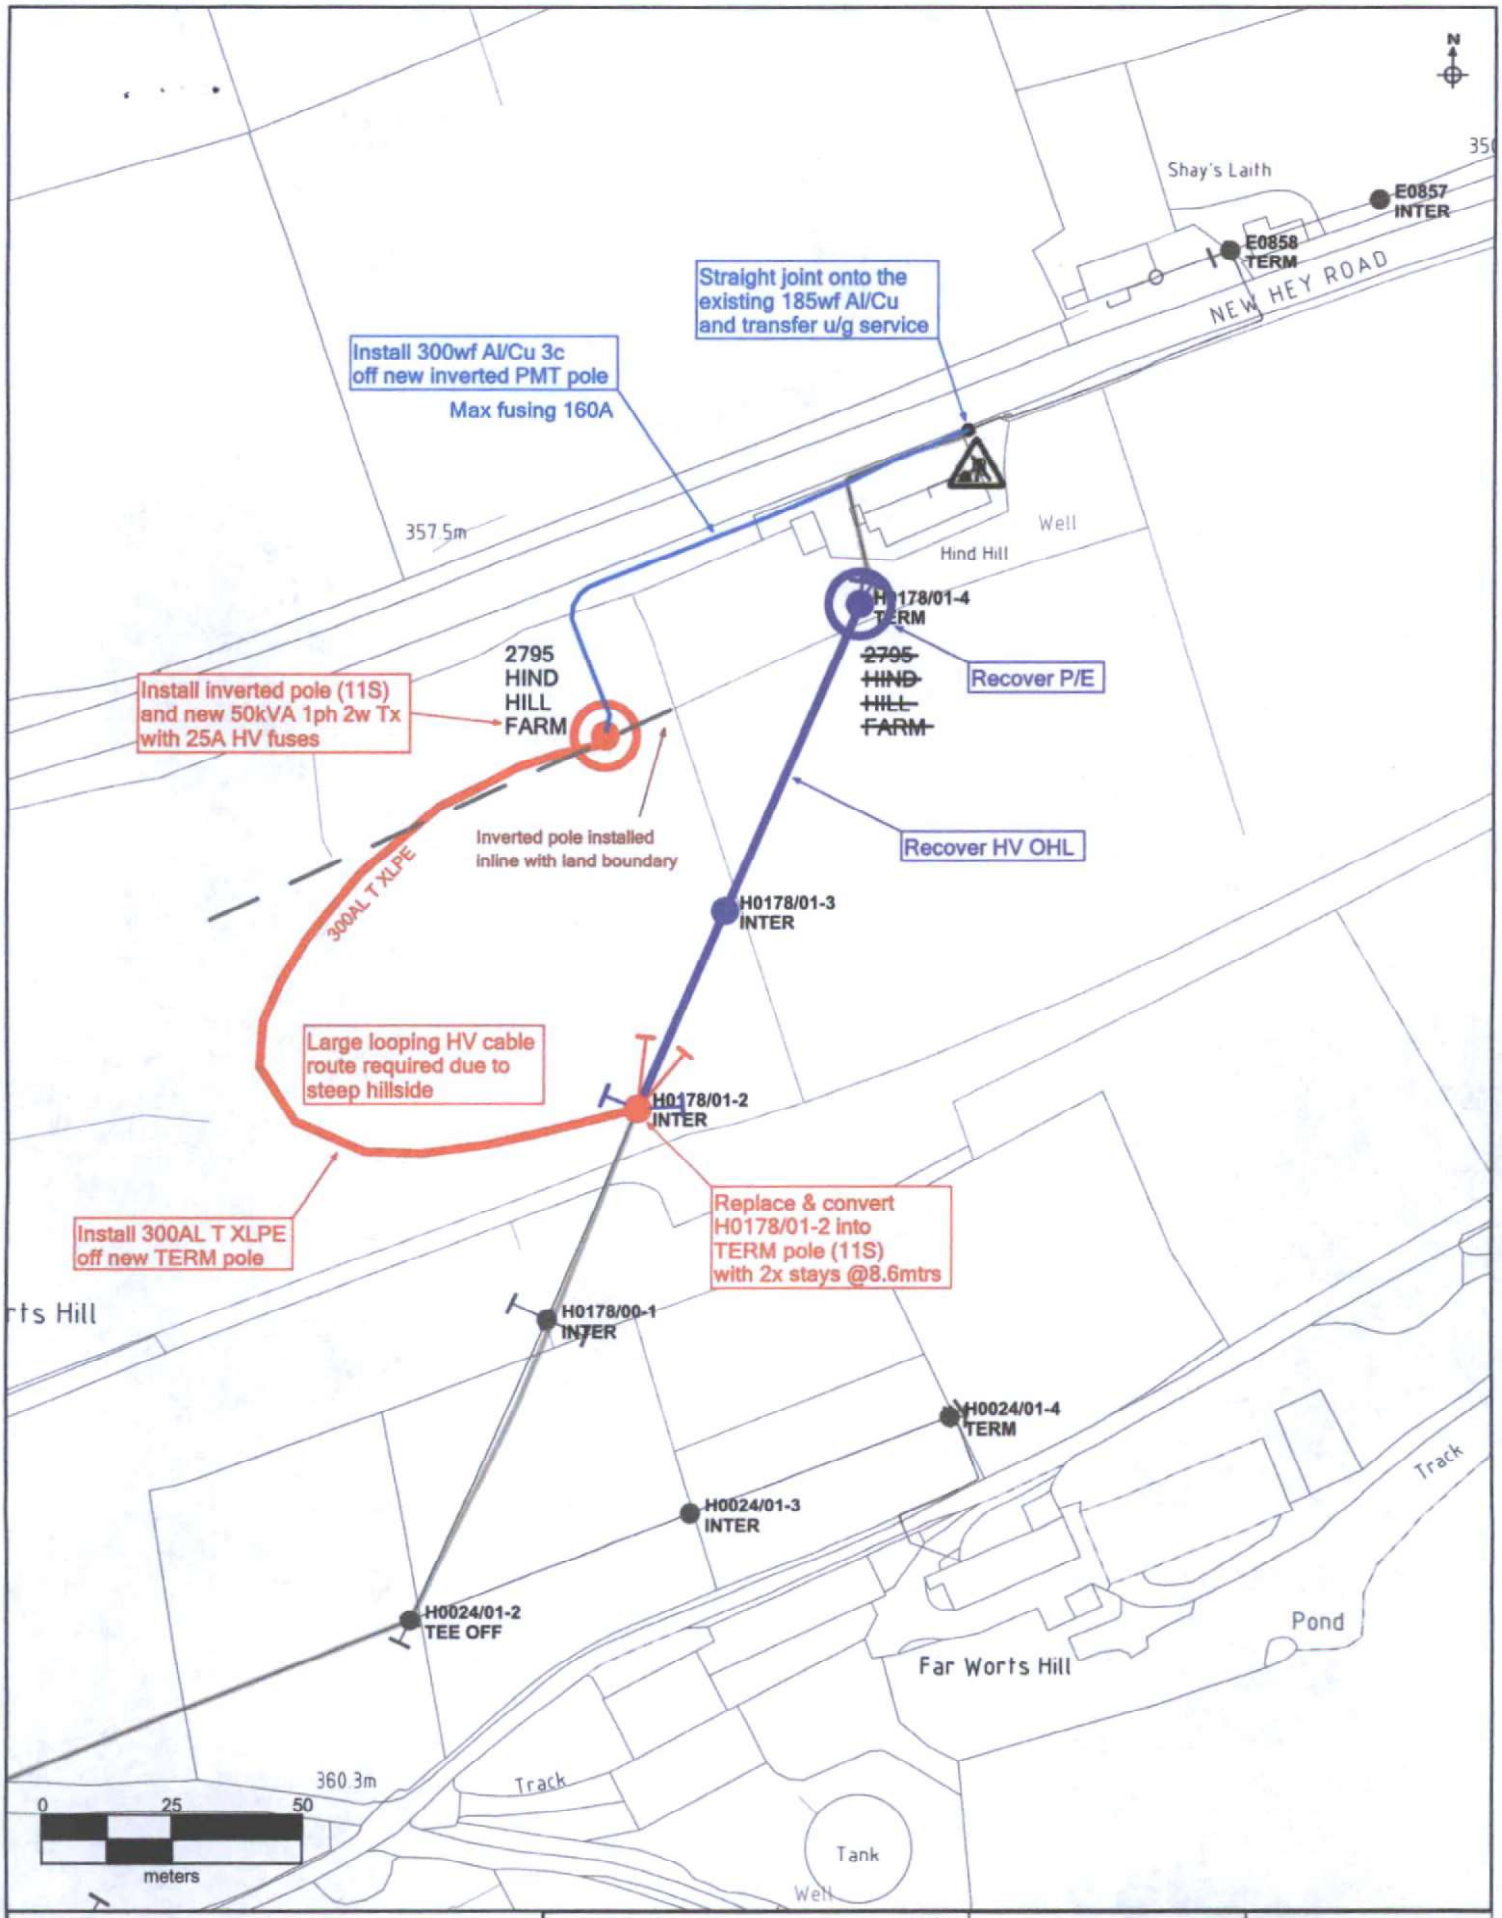


This proposal plan must not be used for record purposes or for the location of existing cables.
SafeDig Maps are available by calling 0191 22942296 Mon- Fri 8:30am - 4:45pm

Call Centre Phone Numbers:
If the area is located in: North East call 0800 688877, Yorkshire or North Lincs call 0800 375675.

Northern Powergrid Holdings Company

The position of our equipment is shown on this plan as accurately as possible. It may have changed since the plan was produced. Therefore the position of our equipment and those services which may not be shown should be established on site. Electricity cables not owned by Northern Powergrid Holdings Company may be laid in this area and may not be shown on this plan. Where private cables are shown, this information should not be regarded as accurate and should be used for guidance purposes only. In all cases, accurate information should be obtained from the owner of such cables prior to the commencement of work on site.

Reference should be made to HSE Guidance, HSG47 'Avoiding Danger from Underground Services' and GS6 'Avoidance of Danger from Overhead Power Lines'

Reproduced from or based upon the Ordnance Survey map by Northern Powergrid Holdings Company by permission of Ordnance Survey on behalf of the Controller of Her Majesty's Stationery Office. Crown cop Copyright (Northern Powergrid Holdings Company, EL100017651 and EL100038821.

Northern Powergrid Holdings Company, Lloyds Court, 78 Grey Street, Newcastle-upon-Tyne, NE1 6AF

Legend: Warning - work in progress in this area

Original Print Size A3

20kV
11kV
LV Mains
LV Service
Aux
Abandoned/Recovered
Unfit For Service / Scrapped
Existing underground cable
Existing overhead line
Service Position
Duct (125mm ID unless stated)

Date Printed: 05-Oct-2021

Scale: 1: 1000

OS Grid Reference: SE0626815686

Printed By: arm.annuar

Title:

NORTHERN POWERGRID
MAINS RECORD

YP26530 HUDDERSFIELD HIND HILL FARM 2795 PMT HV DIVERSION