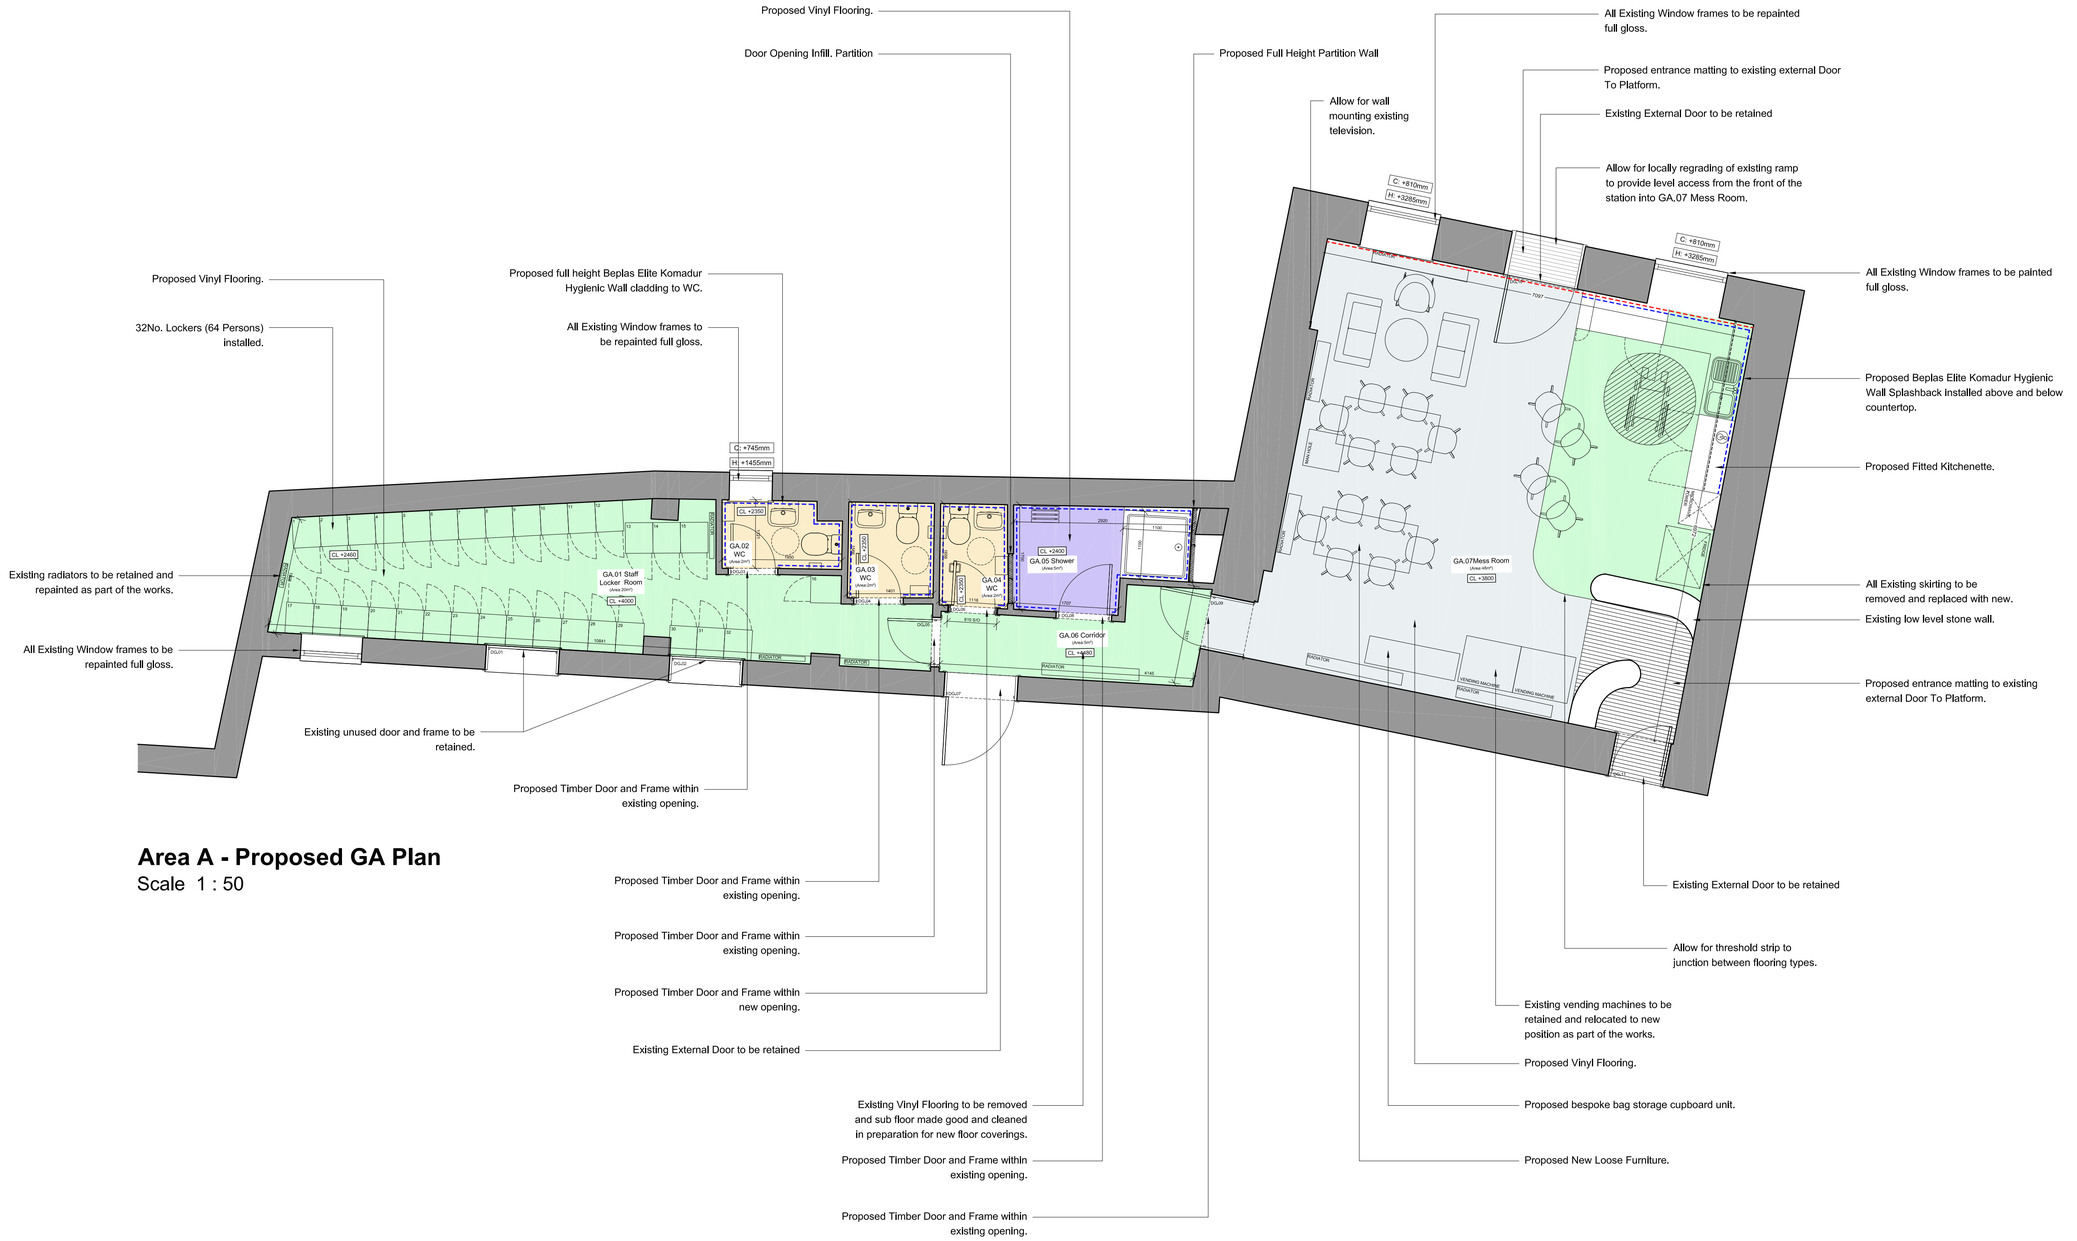

Area A - Proposed GA Plan
Scale 1 : 50

FLOOR FINISHES KEY

- Proposed Mess Areas — Vinyl Flooring
- Proposed Corridor / Store Areas / Kitchen Areas — Vinyl Flooring
- Proposed Toilets — Vinyl Flooring
- Proposed Showers / Wet Rooms — Vinyl Flooring
- Proposed Carpet Flooring
- Proposed Entrance Matting

WALL FINISHES KEY

- Mess Room Feature Wall
- Office Feature Wall
- WC Hygienic Wall Cladding
- WC IPS Panelling

SKIRTING
VINYL COVED SKIRTING
Description: To all rooms with vinyl flooring proposed
Details: 150mm High Coved Vinyl skirting.

©
DO NOT SCALE. Use figured dimensions only. Contractor is to check all dimensions before commencement of works. This drawing is copyright. This data to be used as xref file only - not as live data.
This drawing must only be used for the purpose for which it is supplied.

KEY

Proposed Full Height Partition Wall

no.	date	by	revision details	Ckd	App
/	01/12/21	SS	FOR LISTED BUILDING CONSENT	CD	RS

STRALA architects
3rd Floor, 9 Stevenson Square
Northern Quarter, Manchester. M1 1DB
Tel: 0161 236 5866
E: office@strzarch.co.uk

client
NORTHERN

NETWORK RAIL TECHNICAL APPROVAL AUTHORISED FOR ISSUE:
DESIGNER.....
CHECKER.....
AUTHORISER (CRE).....
DATE.....

APPROVED FOR FORM (N/A)
CEM.....
DATE.....

project
ELR: MVL3 MILEAGE: 25m 60ch. OS Ref: SE143169
HUDDERSFIELD
TRAIN STATION

drawing status
FOR LISTED BUILDING CONSENT

drawing title
PROPOSED TRAINCREW
GA WORKS PLAN
AREA A

drawn by	date	checked by	date
SS	01/12/21	CD	01/12/21
CRE Approved by	date	CEM Reviewed by	date
RS	01/12/21		

Network Rail dwg no.	revision no.	sht no.
	/	1 of 1

consultant dwg no.	scale	sht size
2955-HUD-LB201	1 : 50	A1