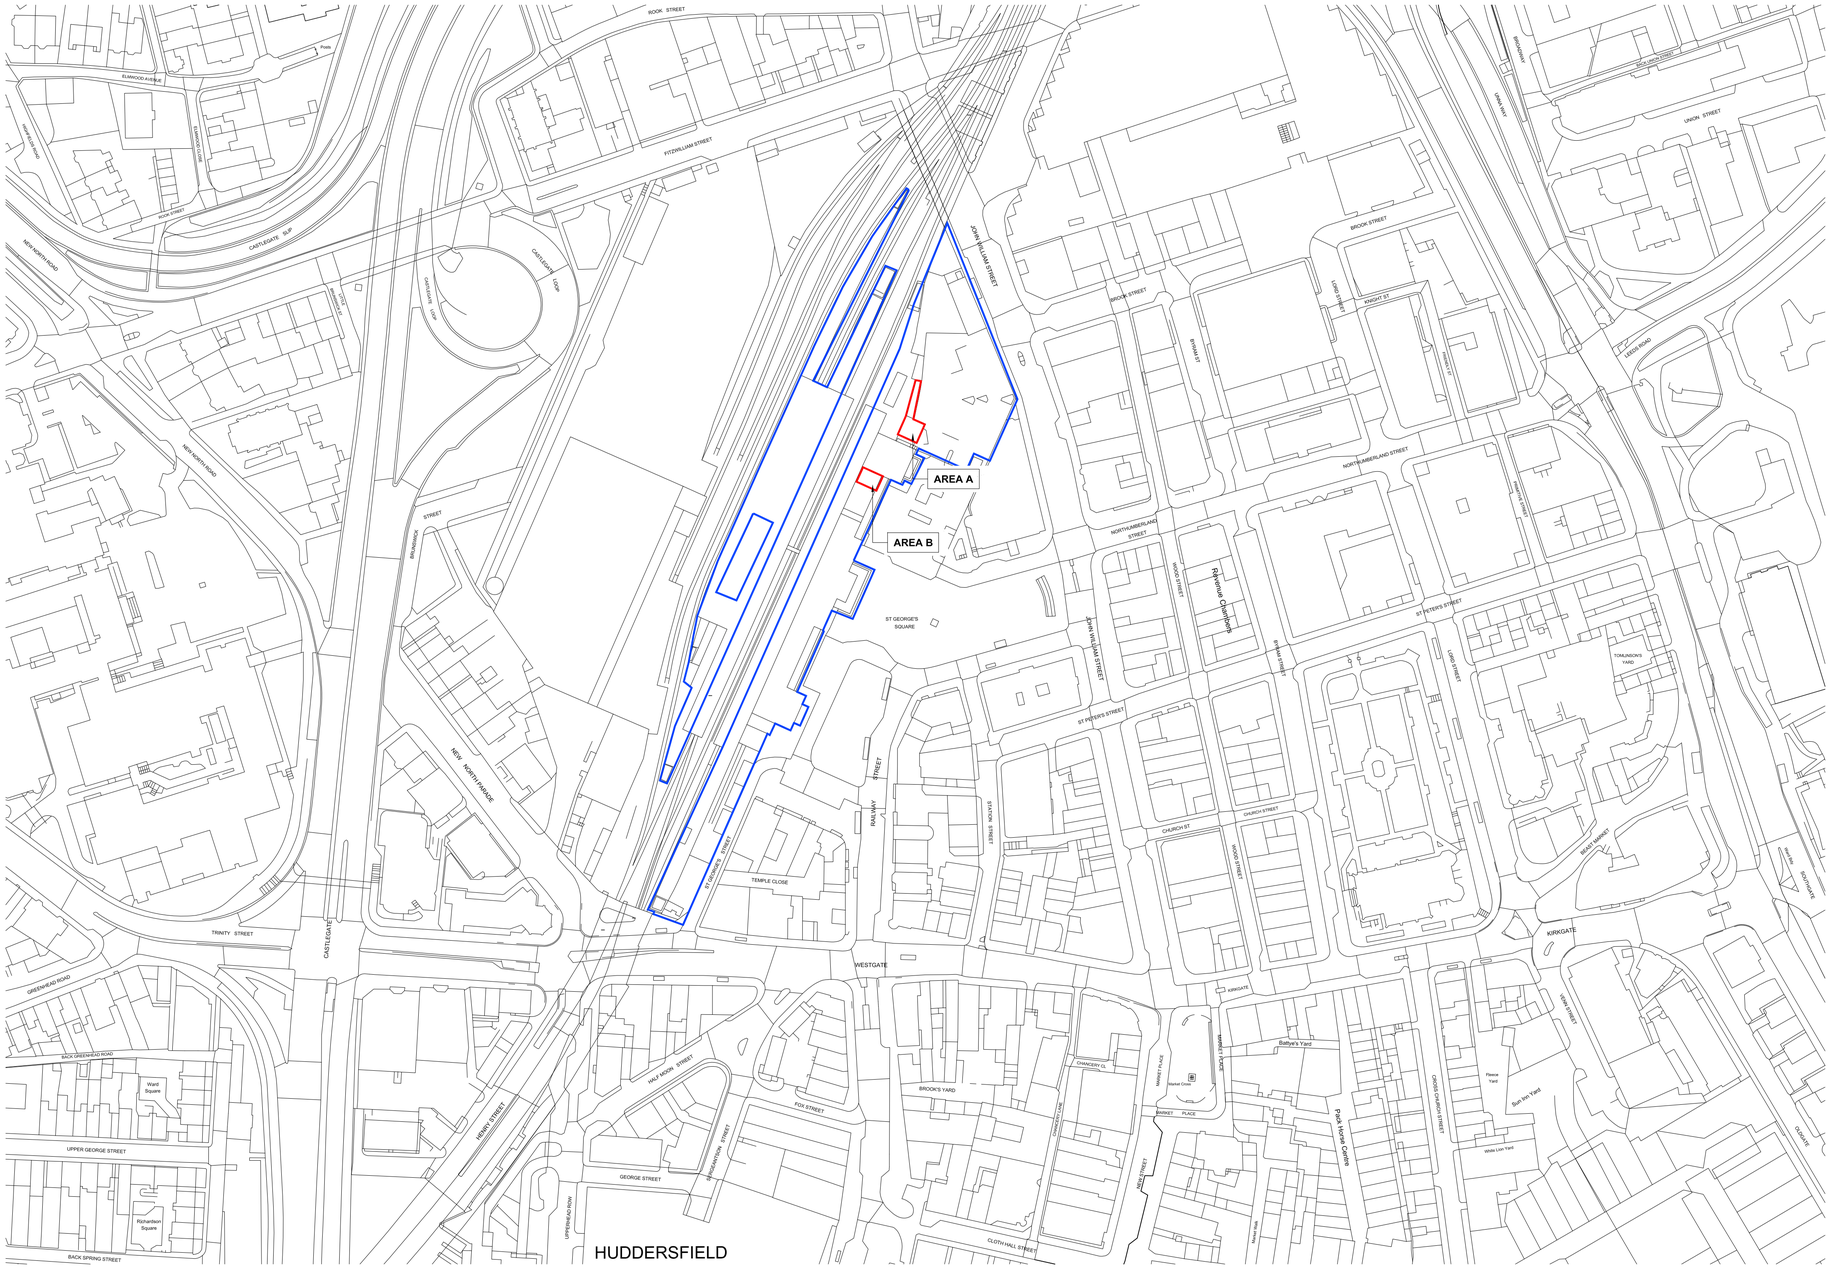

Existing Station Location Plan
Scale 1 : 1250

©
DO NOT SCALE. Use figured dimensions only. Contractor is to check all dimensions before commencement of works. This drawing is copyright. This data to be used as xref file only - not as live data.
This drawing must only be used for the purpose for which it is supplied.

KEY

Proposed Works
Refer to GA Works Plan 2955-HUD-201,
2955-HUD-202 for details

no.	date	by	revision details	Ckd	App
A	01/03/21	SS	FOR LISTED BUILDING CONSENT	CD	RS
/	06/12/21	SS	FOR LISTED BUILDING CONSENT	CD	RS

STRALA architects
3rd Floor, 9 Stevenson Square
Northern Quarter, Manchester, M1 1DB
Tel: 0161 236 5866
E: office@strzarch.co.uk

client
NORTHERN

NETWORK RAIL TECHNICAL APPROVAL
AUTHORISED FOR ISSUE:
DESIGNER.....
CHECKER.....
AUTHORISER (CRE).....
DATE.....

APPROVED FOR FORM (N/A)
CEM.....
DATE.....

project
ELR: MVL3 MILEAGE: 25m 60ch, OS Ref: SE143169
HUDDERSFIELD
TRAIN STATION

drawing status
FOR LISTED BUILDING CONSENT

drawing title
HUDDERSFIELD
LOCATION PLAN

drawn by	date	checked by	date
SS	01/03/22	CD	01/03/22
CRE Approved by	date	CEM Reviewed by	date
RS	01/03/22		

Network Rail dwg no.	revision no.	sht no.
	A	1 of 1

consultant dwg no.	scale	sht size
2955-HUD-LBLP01	1 : 1250	A1