

Designbyma Architectural
Tel: 01484 506181 / 0788 989 7159
Email: designbyma@hotmail.com Web: designbyma.com

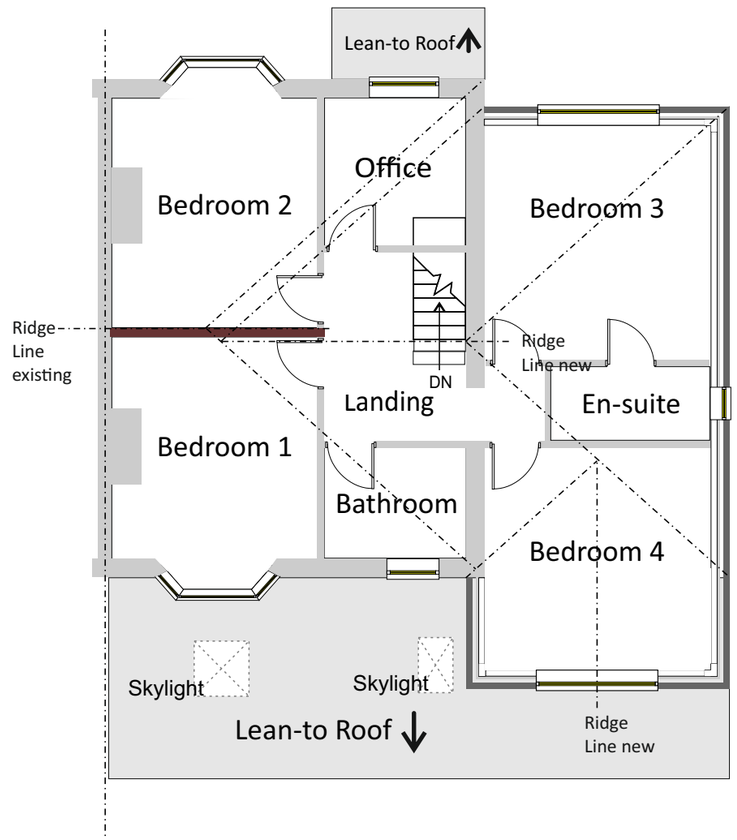

Proposed First Floor Plan Scale 1:100

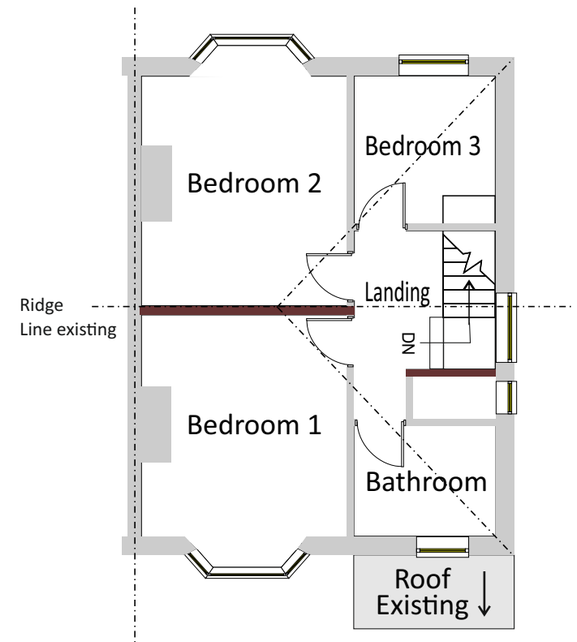

Existing First Floor Plan Scale 1:100

PROJECT: DOUBLE STOREY SIDE AND SINGLE STOREY REAR EXTENSION Address: 1 Central Close, Fartown, Huddersfield. HD2 1DB	DRAWING TITLE: EXT & PROP PLANS	Status: PLANNING	Scale: 1:100@A3	Date Drawn: 27/03/2022	Drawing Ref: HD21DB1-v3 Page 1 of 5