


Demolition East Elevation
1 : 100

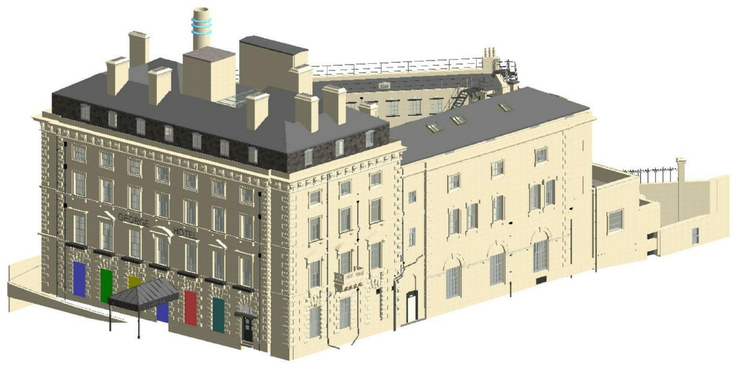

Demolition South Elevation
1 : 100



GRAPHIC SCALE: 1:100

Key:

Item for removal (check window schedule for windows to be replaced)

General Notes:

Allow for removal of existing cemetitious pointing and re-pointing in lime mortar in accordance with specification.

Allow for removal of all electrical wiring, cables, light fittings, pigeon spikes and planters from all elevations.

Allow for removal of all metal external walkways and escape stairs.

Windows:
Windows to be repaired / replaced in accordance with window schedule and specification.

Rainwater pipes:
Allow for removal of rainwater pipes as shown with repairs / replacement to be undertaken in accordance with specification.

Roof:
Strip the roof and mansard of the current tiles, undertake an assessment and repairs to the existing roof timbers.

	Revision	Date	By	Chk

All dimensions to be verified on site, and the Architect informed of any discrepancy. All drawings and specifications should be read in conjunction with the Health and Safety Plan; all conflicts should be reported to the appointed Principal Designer.

Kirklees Council
Station Gateway, Huddersfield
St George's Square, Huddersfield HD1 1JA

Sheet Name: South and East Elevations - Demolition
Purpose of issue: Planning **Status:**

Date: 10/05/21 **Checked by:** HW

Drawn by: TG **Scale @ A1:** As indicated

Project No: 4004 **Revision:**

Drawing No : 4004-BOW-ZZ-XX-DR-A-6004

BOWMANRILEY
ARCHITECTS • BUILDING CONSULTANTS • INTERIORS

Do not scale from this drawing. This drawing is the copyright of Bowman Riley Architects Limited. ©
C:\Users\helen.walker\Documents\4004-BOW-A1-00-DR-A-0000-P1_REVIT MODEL_helen.walkerHHGFP.rvt