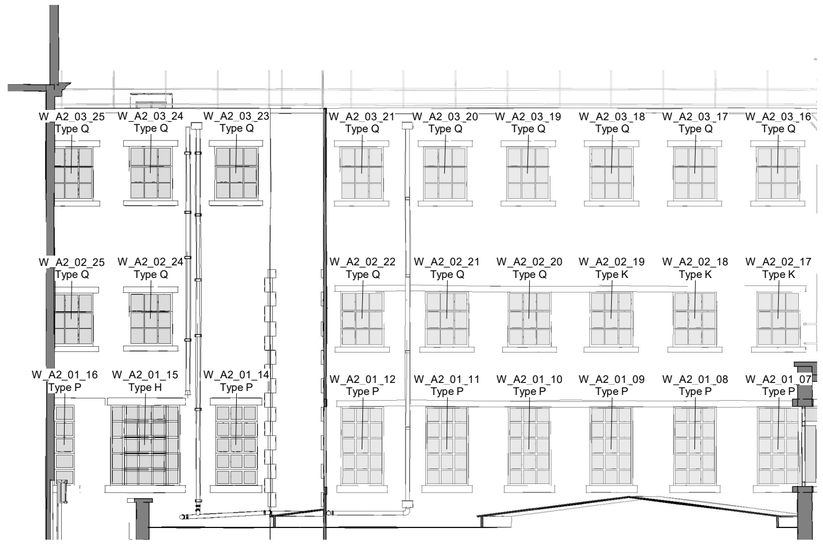

1 - Existing Inner Courtyard South-East Elevation

1 : 100

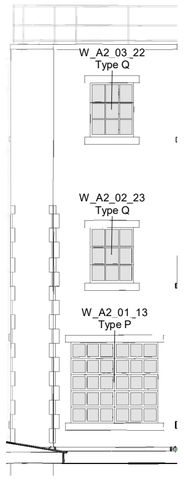

2 - Existing Inner Courtyard North-East Elevation

1 : 100



3 - Existing Inner Courtyard West Elevation

1 : 100

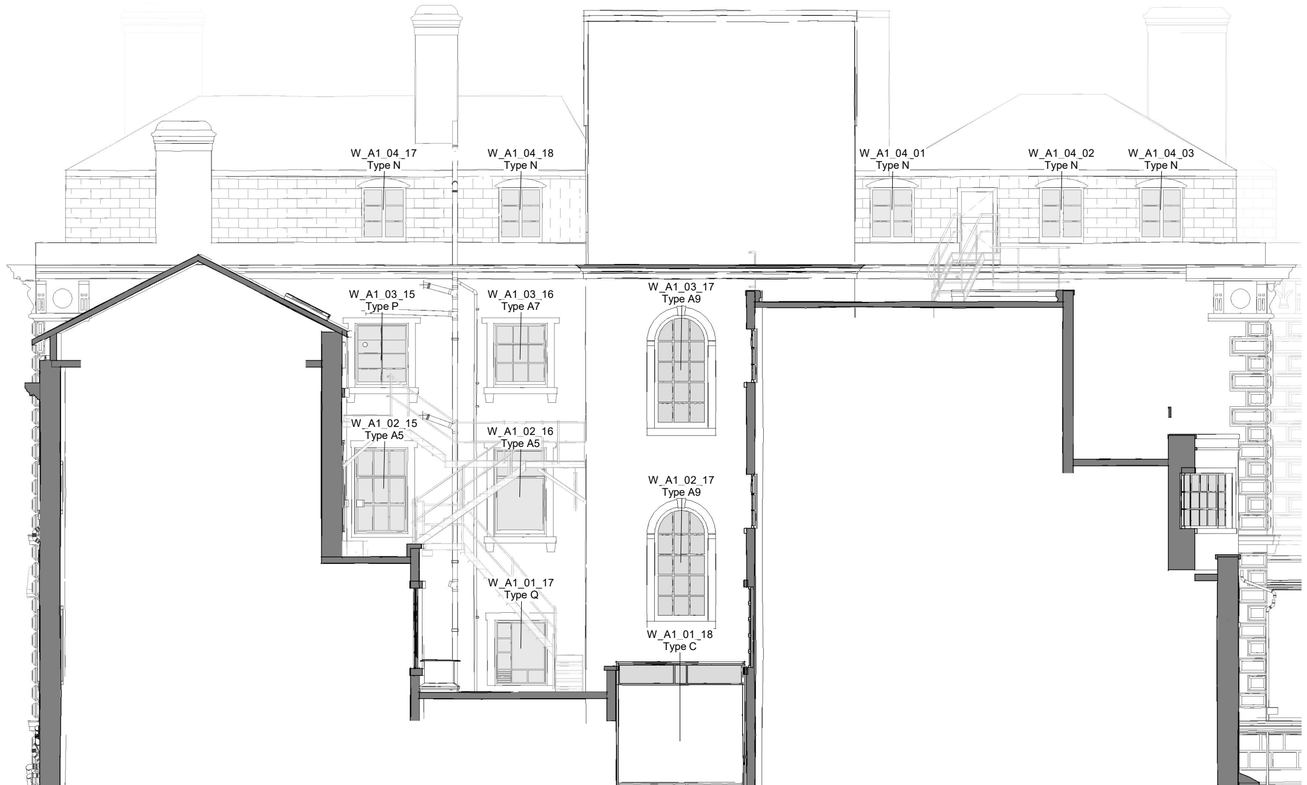

4 - Existing Inner Courtyard North Elevation

1 : 100

0 1 2 3 4 5 10

GRAPHIC SCALE: 1:100

	Revision	Date	By	Chk

All dimensions to be verified on site, and the Architect informed of any discrepancy. All drawings and specifications should be read in conjunction with the Health and Safety Plan; all conflicts should be reported to the appointed Principal Designer.

Kirklees Council

Station Gateway, Huddersfield

St George's Square, Huddersfield HD1 1JA

Sheet Name: Existing Internal Courtyard Elevations

Purpose of issue: Planning Status:

Date: 10/05/21 Checked by : HW

Drawn by: TG Scale @ A2 : 1 : 100

Project No: 4004 Revision:

Drawing No: 4004-BOW-ZZ-XX-DR-A-6002

BOWMANRILEY
ARCHITECTS · BUILDING CONSULTANTS · INTERIORS

Do not scale from this drawing. This drawing is the copyright of Bowman Riley Architects Limited. ©
C:\Users\Helen.walker\Documents\4004-BOW-A1-00-DR-A-0000-P1_REVIT MODEL_Helen.walkerHHGFP.rvt