

1 - Inner Courtyard South-East Elevation - Demolition

1 : 100

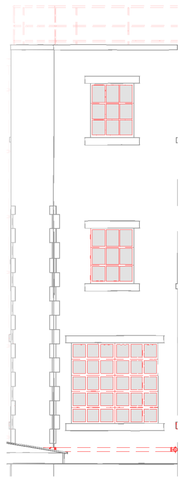

2 - Inner Courtyard North-East Elevation - Demolition

1 : 100



3 - Inner Courtyard West Elevation - Demolition

1 : 100

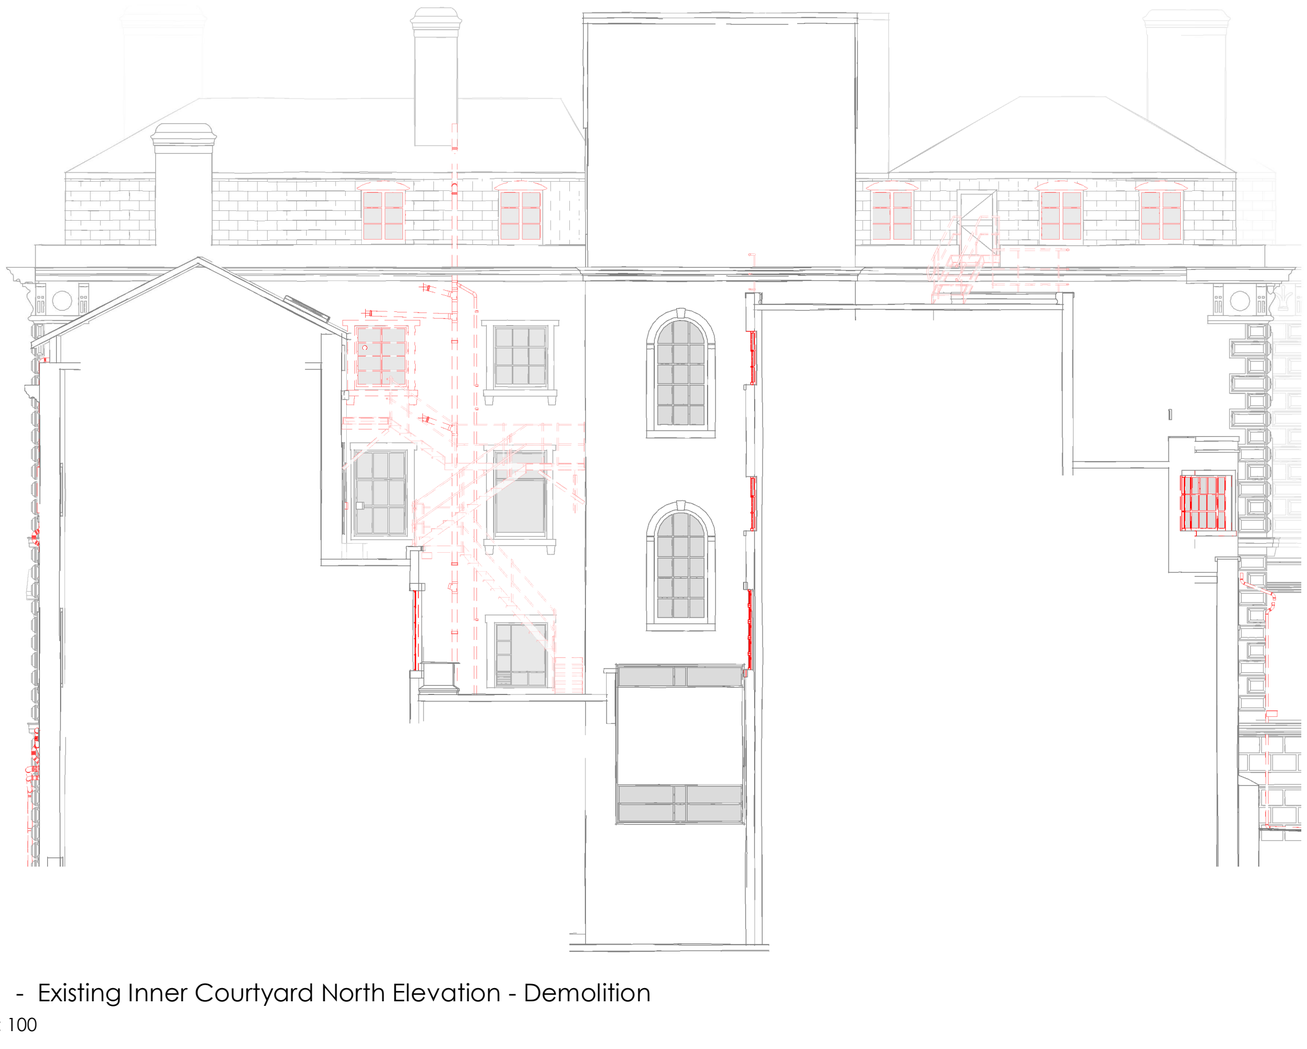

4 - Existing Inner Courtyard North Elevation - Demolition

1 : 100

0 1 2 3 4 5 10

GRAPHIC SCALE: 1:100

| | Revision | Date | By | Chk |
|---|---|---|---|---|
| P1 | Minor amendment to windows following meeting wtih Conservation Officer | 08/03/22 | HW | |

All dimensions to be verified on site, and the Architect informed of any discrepancy. All drawings and specifications should be read in conjunction with the Health and Safety Plan; all conflicts should be reported to the appointed Principal Designer.

Kirklees Council

Station Gateway, Huddersfield

St George's Square, Huddersfield HD1 1JA

Sheet Name: Internal Courtyard Elevations - Demolition

Purpose of issue: Planning Status:

Date: 10/05/21 Checked by : HW

Drawn by: TG Scale @ A2 : 1 : 100

Project No: 4004 Revision: P1

Drawing No: 4004-BOW-ZZ-XX-DR-A-6005

BOWMANRILEY

ARCHITECTS • BUILDING CONSULTANTS • INTERIORS

Do not scale from this drawing. This drawing is the copyright of Bowman Riley Architects Limited. ©
C:\Users\helen.walker\Documents\4004-BOW-A1-00-DRA-L000-P1_REVIT MODEL_helen.walkerHHGFP.rvt