ARLENE McINTOSH
LANDSCAPE ARCHITECT
TORDAN HOUSE
16 LYONS ROAD
RICHMOND
NORTH YORKSHIRE
DL10 4NS
Tel: 01748 824957
E mail: mcibro@aol.com

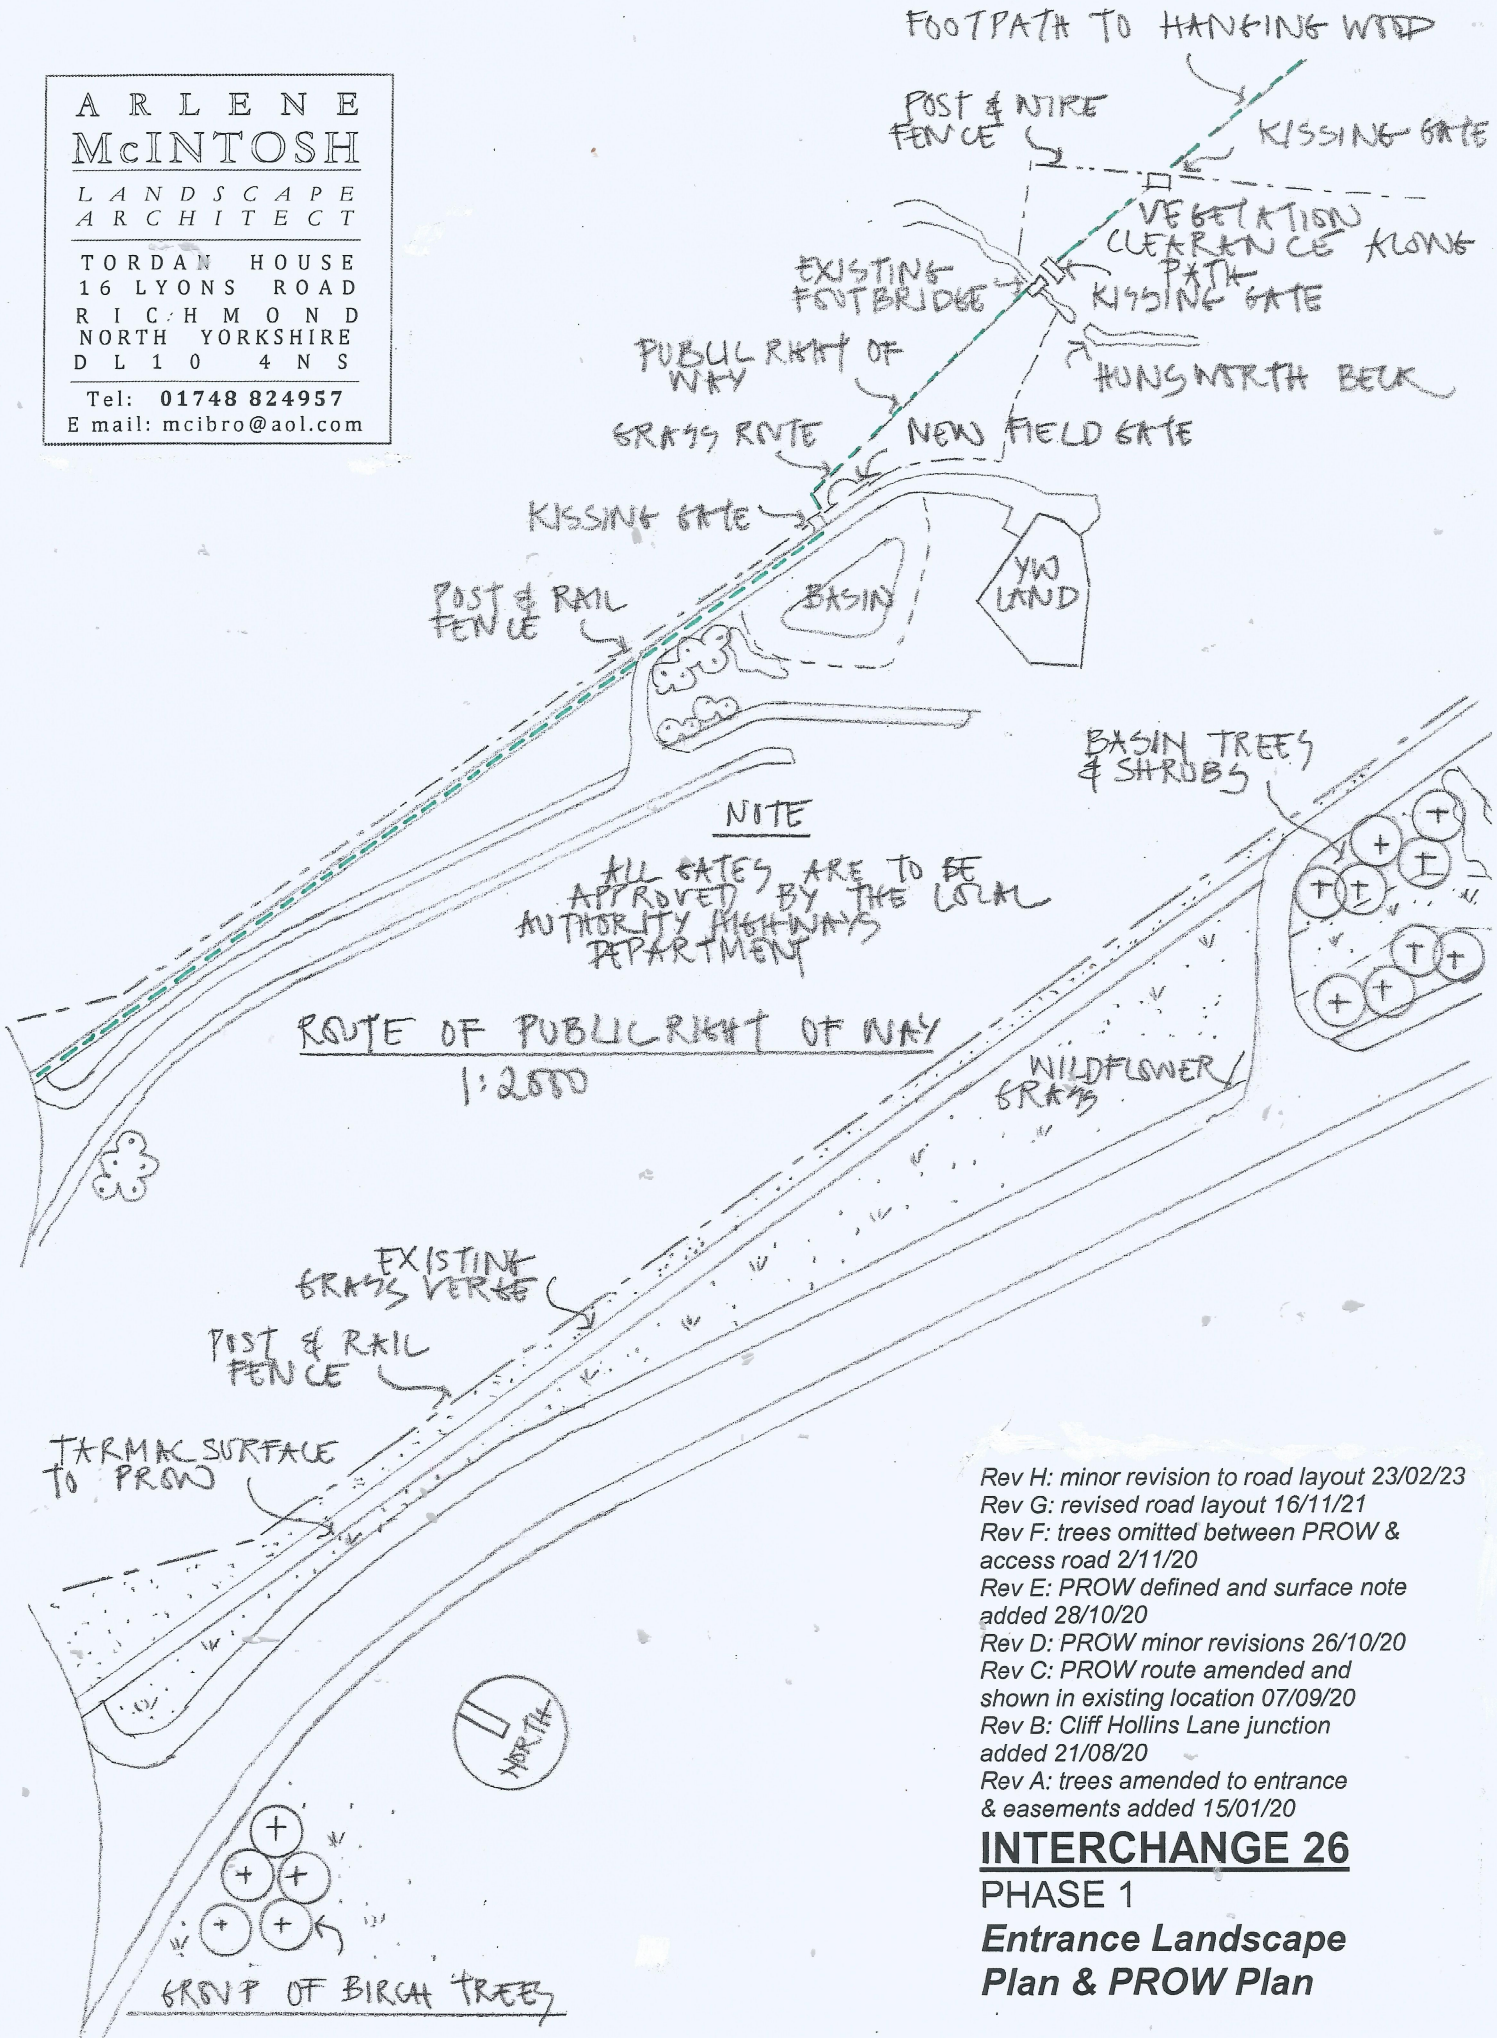

Rev H: minor revision to road layout 23/02/23
Rev G: revised road layout 16/11/21
Rev F: trees omitted between PROW & access road 2/11/20
Rev E: PROW defined and surface note added 28/10/20
Rev D: PROW minor revisions 26/10/20
Rev C: PROW route amended and shown in existing location 07/09/20
Rev B: Cliff Hollins Lane junction added 21/08/20
Rev A: trees amended to entrance & easements added 15/01/20

INTERCHANGE 26

PHASE 1

Entrance Landscape Plan & PROW Plan

Drawing No: **798/LA2H**
Scales: **1:2000 & 1:1000 @ A4**
Date: **December 2019**