NOTES
- **Do not scale from this drawing.**
- This drawing is copyright.
- All dimensions to be checked on site prior to the order or manufacture of any goods.

Revisions:

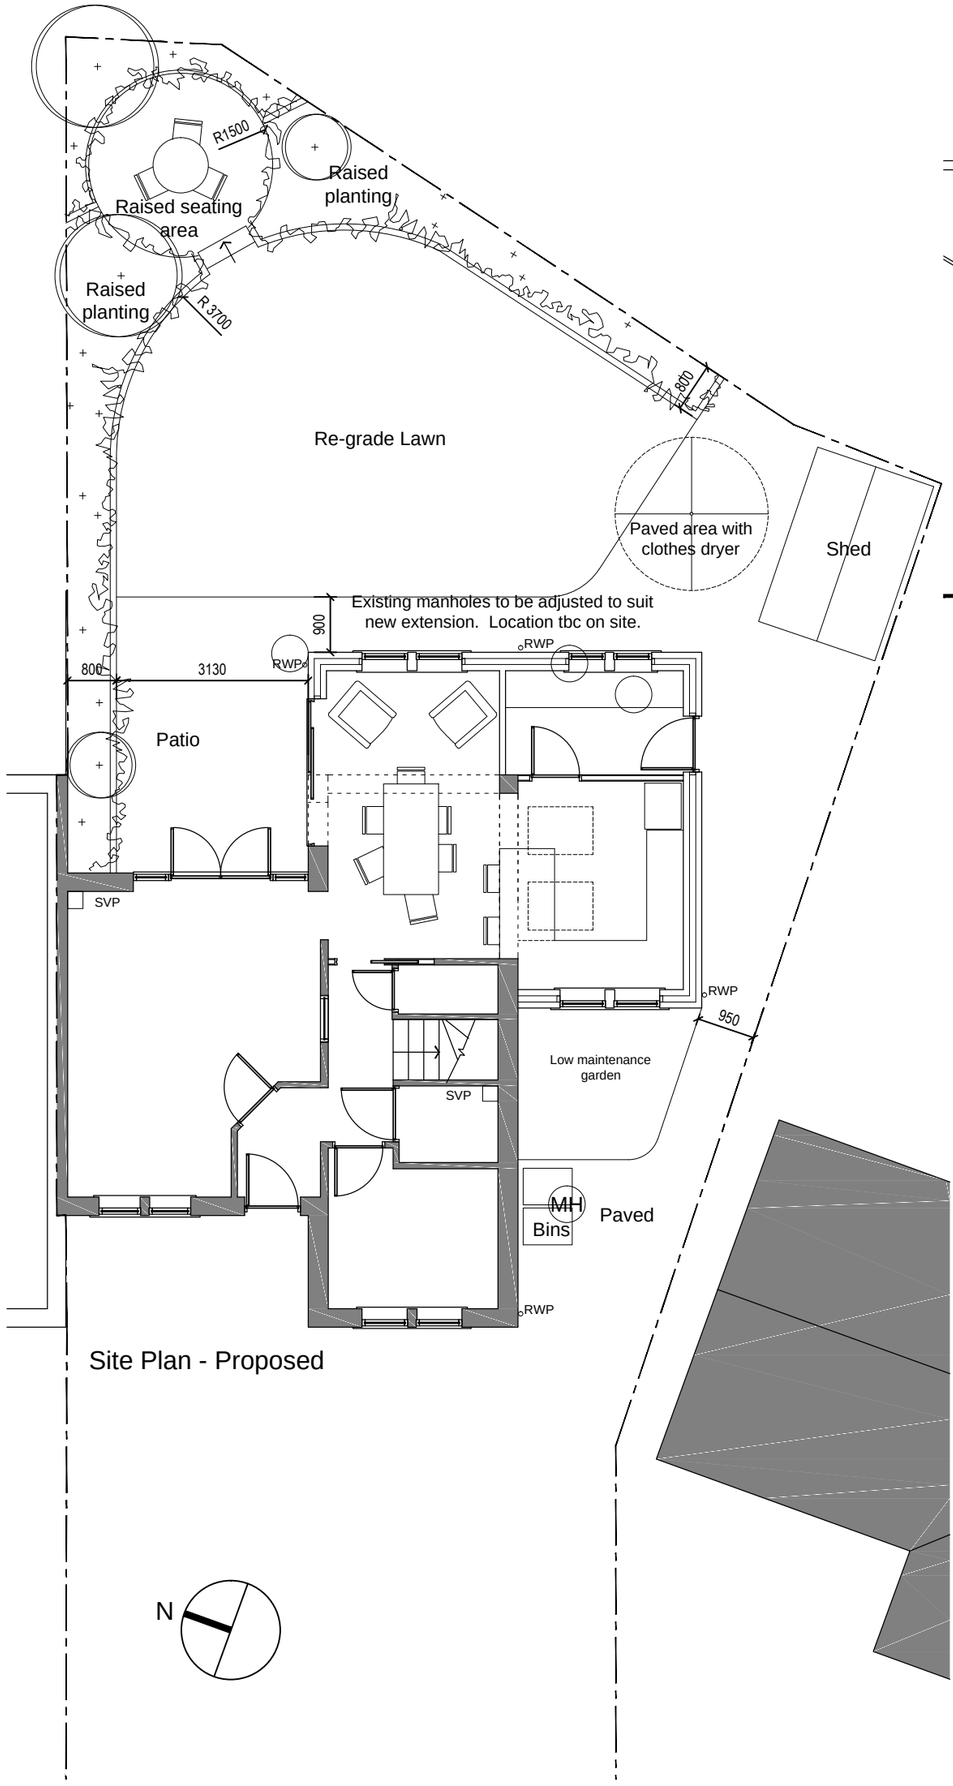

Site Plan - Proposed



Front (West) Elevation
Proposed



Rear (East) Elevation
Proposed

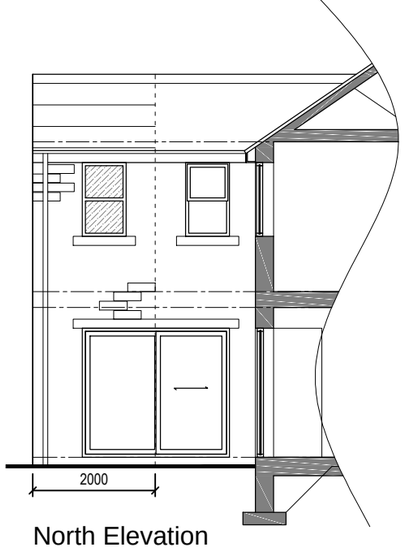

North Elevation
Proposed

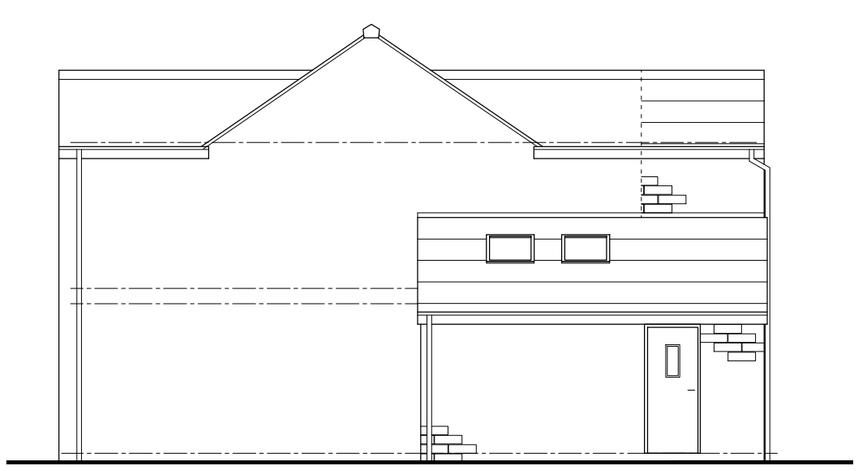

South Elevation
Proposed

Elizabeth Parr . Architect
35 Meadow Lane, Slaithwaite, HD7 5EX
t: 01484 843139 / 07985 541292
e: elizabethparr.architect@gmail.com

54 Meadow Lane : Single storey side and two story rear extension : AS PROPOSED

Client: Mr M Strudwick and Ms J Alderman, 54 Meadow Lane, Slaithwaite, HD7 5EX

Dwg ref: 54ML/P03 : Scale 1:100 @ A3 : November 2021