iDprojects

FLOOR PLANS AS EXISTING

PROPOSED HOUSE EXTENSIONS
78 RED LANE, MELTHAM, HD9 5LJ
DWG No. 626–A01 rev––
SCALE 1:100@A3 NOVEMBER 2021

REV	DATE	ITEM	AUTH

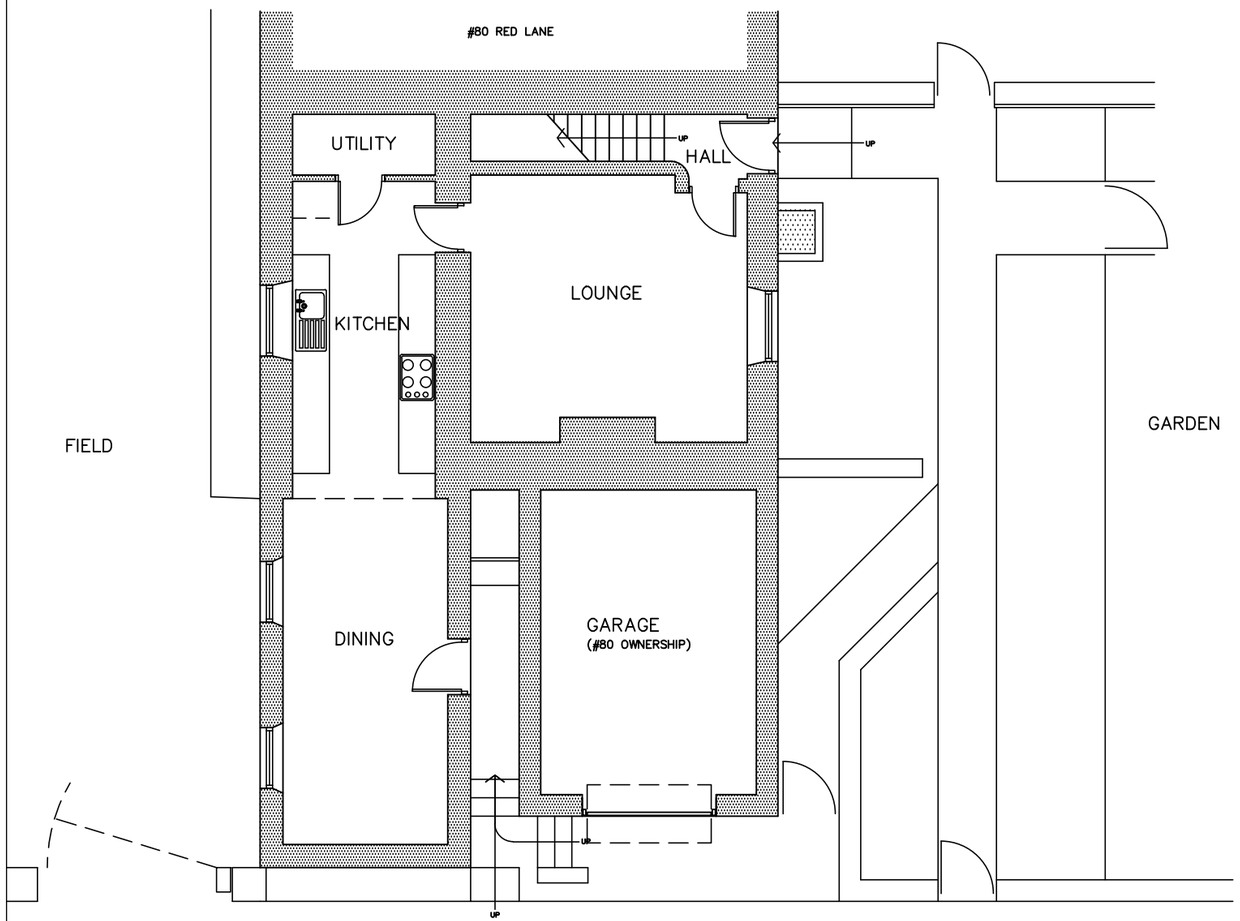

GROUND FLOOR PLAN

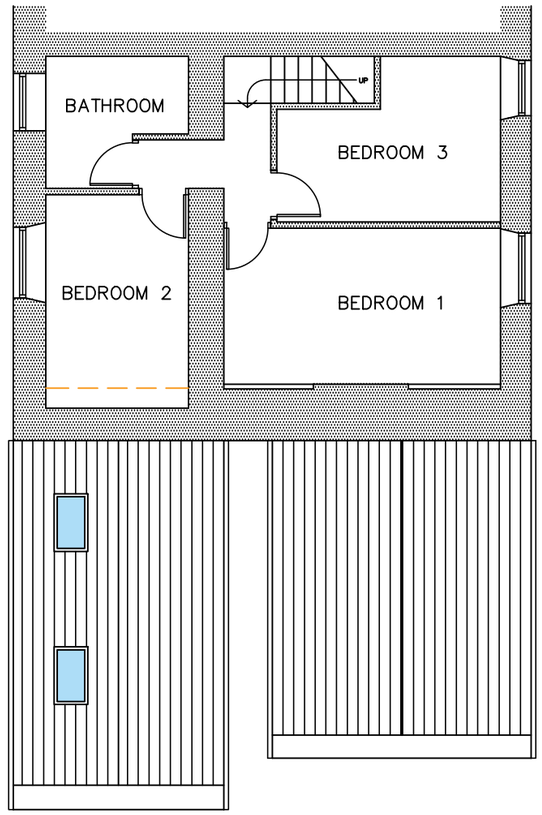

FIRST FLOOR PLAN