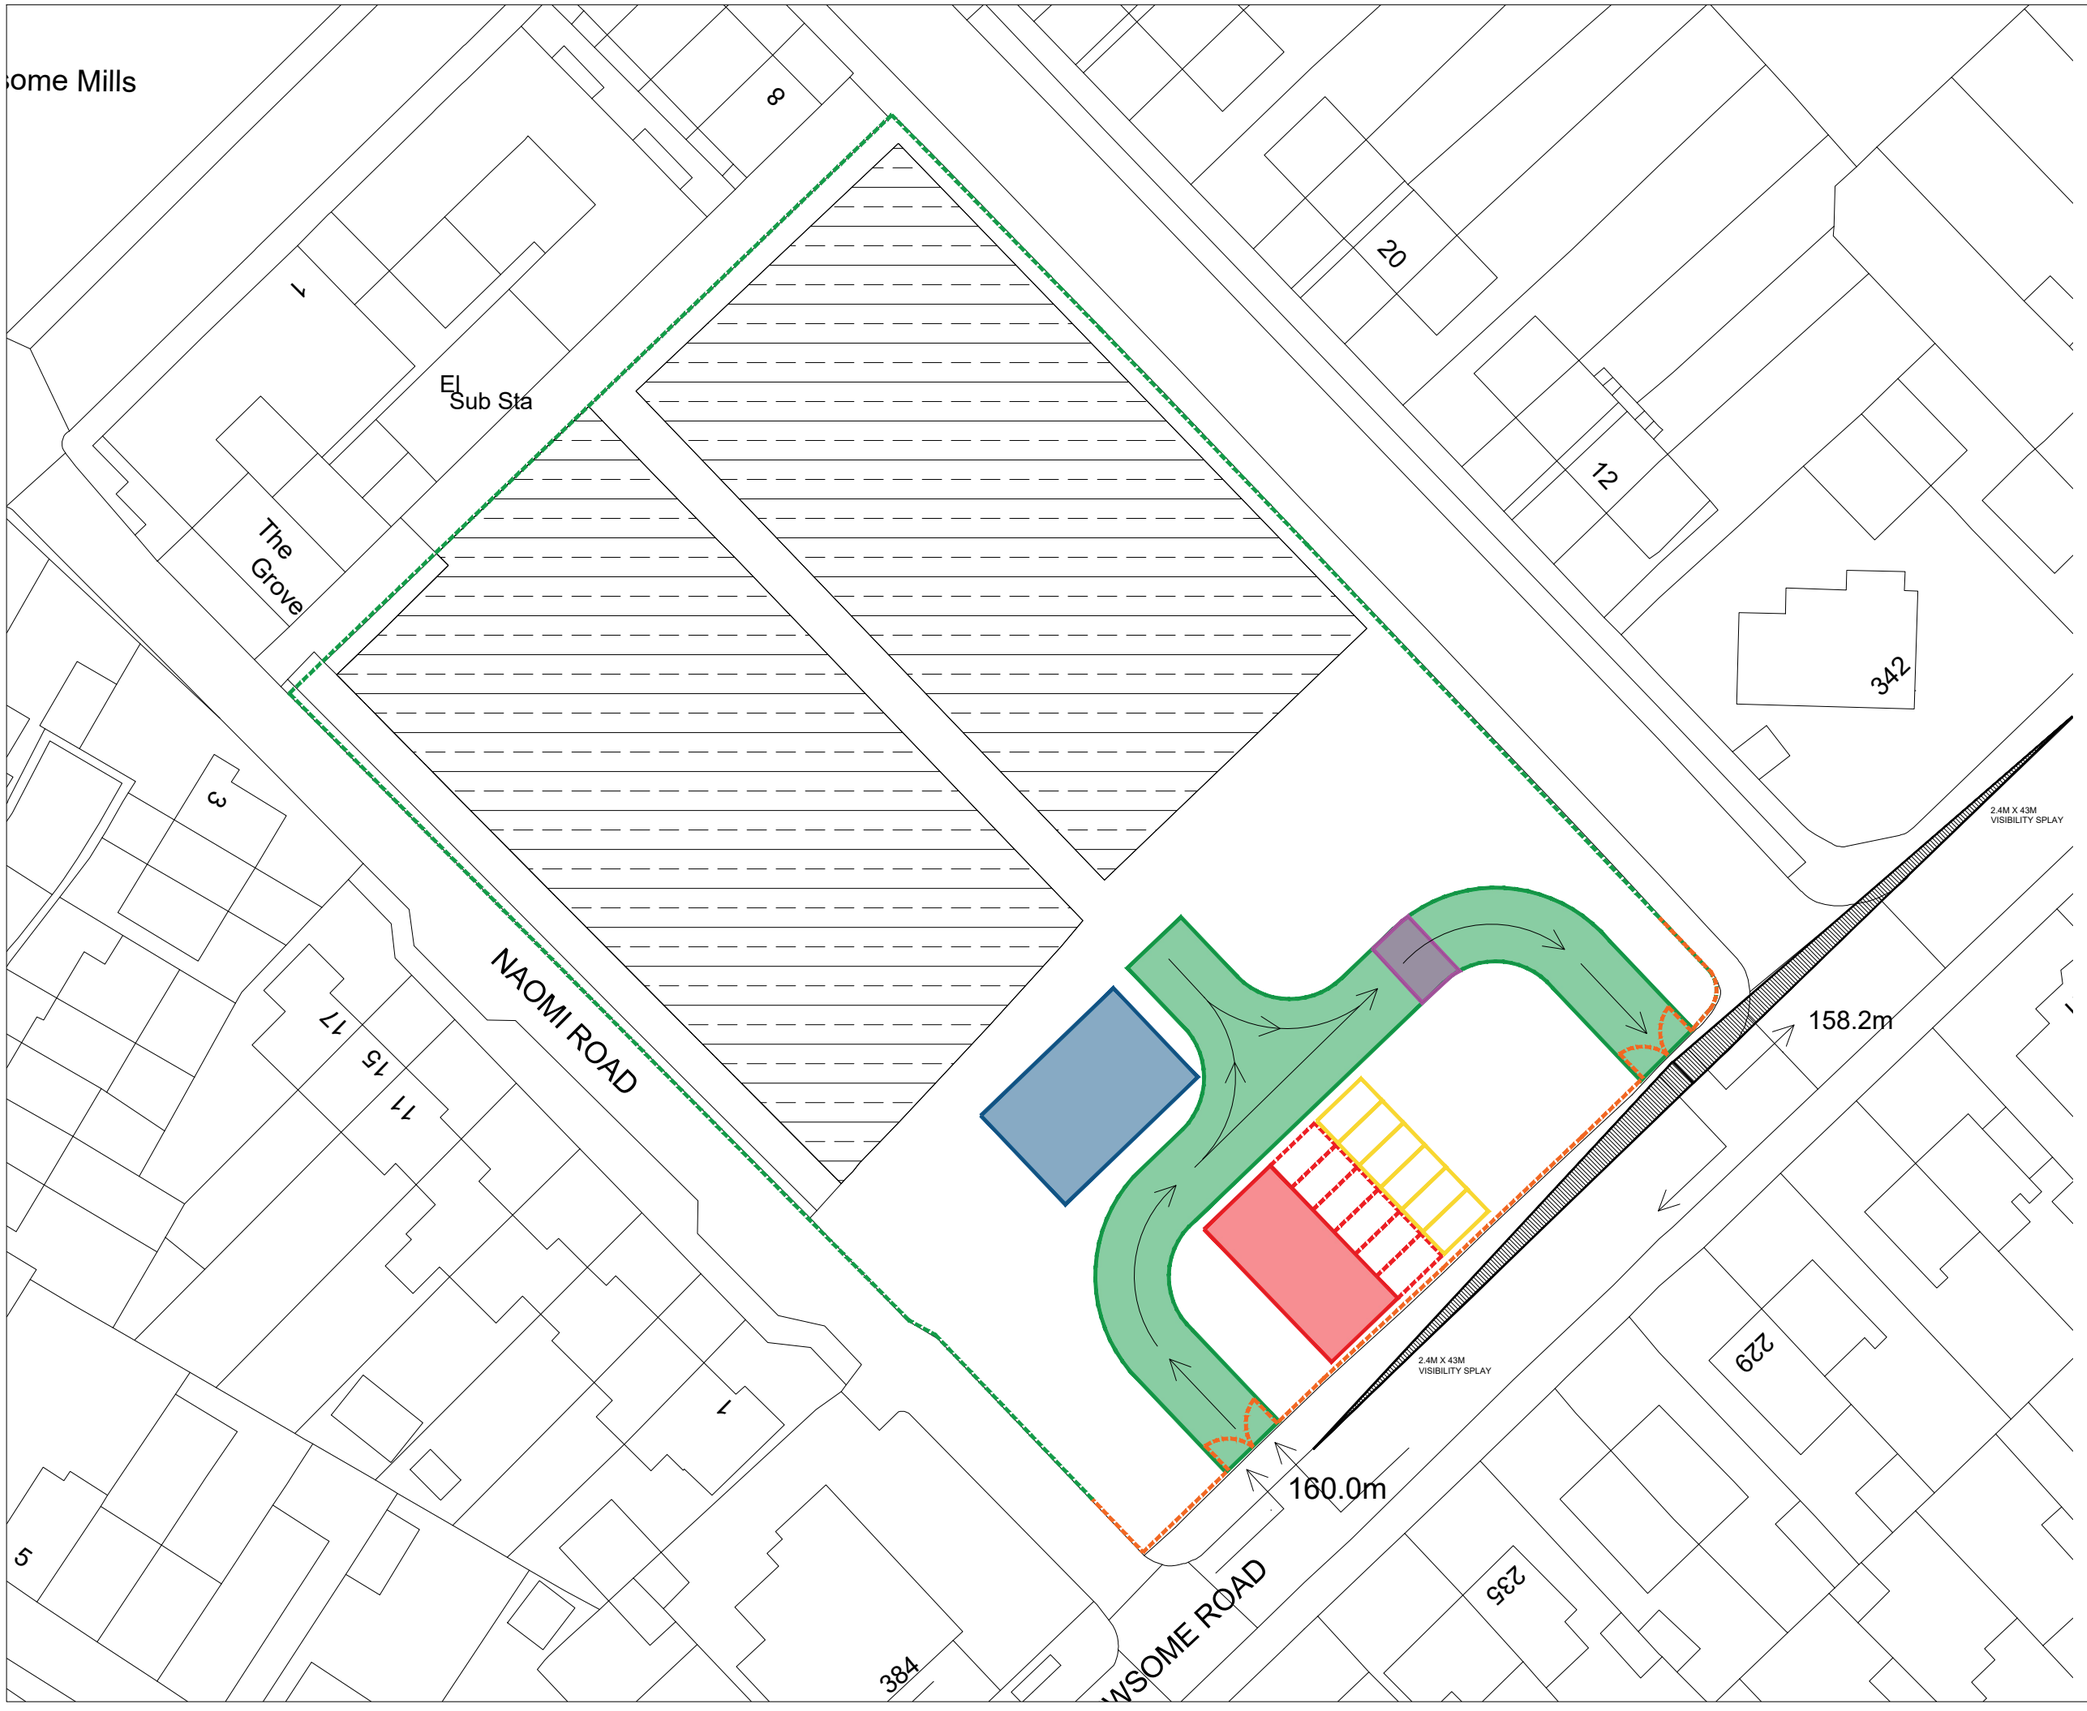


KEY:

Delivery Access / Egress	
Site Accommodation	
Contractor Staff Parking	
Contractor Parking	
Compound / Material Store	
Vehicle Wash / Silt Trap	
Timber Hoarding	
Entrance Gates	
Heras Fencing	

REV: A	DATE: 15/03/22	DRAWN: AH	CHECKED: MH

ADDITION OF VISIBILITY SPLAYS TO NEWSOME ROAD

REVISIONS

This design is copyright ©

PROPOSED RESIDENTIAL DEVELOPMENT

NEWSOME ROAD, NEWSOME

PHASE 1 SITE WELFARE PLAN

Drawn:	AH	Scale:	1:500@A3
Date:	FEB 22	Checked:	MH

brewsterbye architects
5 NORTH HILL ROAD
HEADINGLEY
LEEDS
LS6 2EN
telephone
0113 2754000
facsimile
0113 2844250
e.mail
info@brewsterbye.co.uk

Dwg No: 571/07(02)002 A