

Front Elevation



Rear Elevation

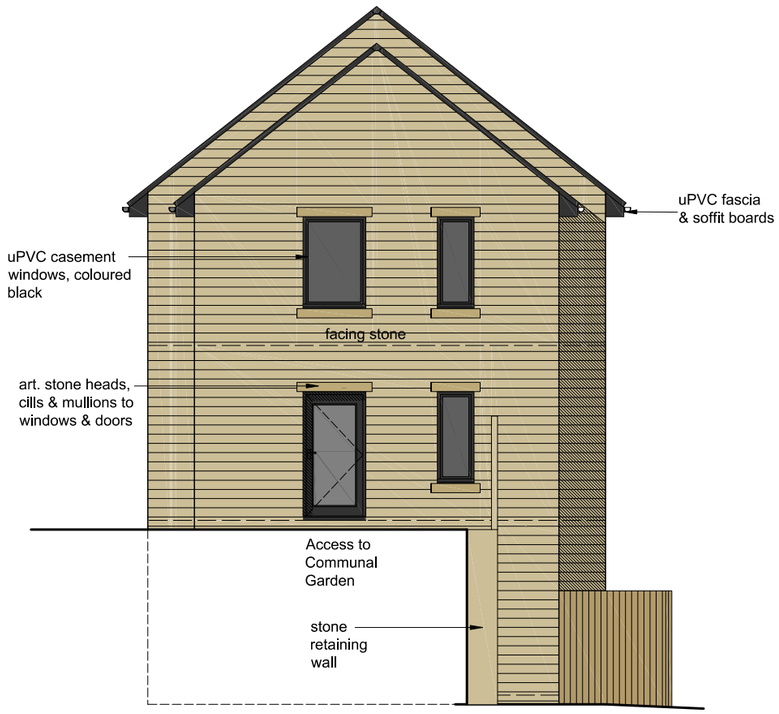

Side Elevation 01

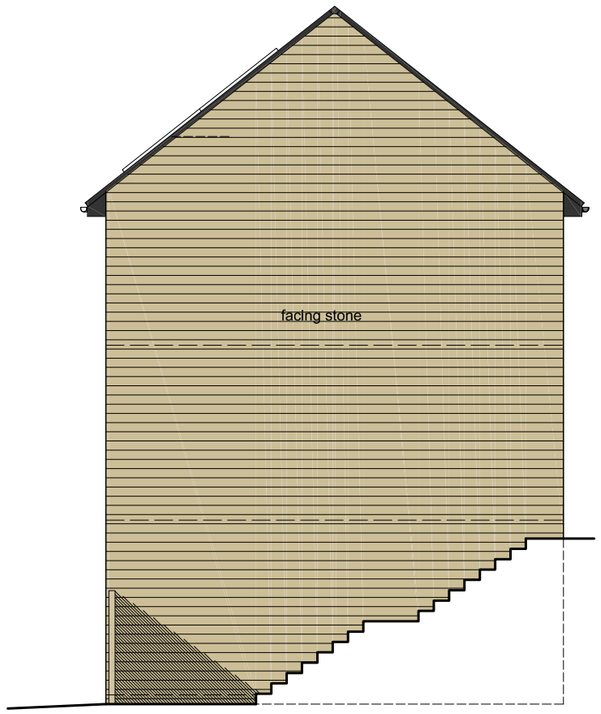

Side Elevation 02

REV	DATE	AMENDMENT	BY	CHKD
A	10/10/23	PV Panels added	GG	GG

HNA architects
Architecture | Planning | Design

PROJECT:	Burn Road, Huddersfield				
CLIENT:	Wiggett Construction				
DRAWING:	Proposed Elevations- Apartment Type H				
DRAWN BY:	GG	CHECKED BY:		CREATED: 16/06/2023	SCALE: 1:100 @ A3
STATUS:	Planning			DRAWING No: 1354/P/209	REVISION: A

DO NOT SCALE.
COPYRIGHT REMAINS WITH HNA ARCHITECTS Ltd.

TEMPLE WORKS, TEMPLE STREET, OLDHAM, OL13NJ
TEL: 0161 688 1820
E-MAIL: Info@hna-architects.co.uk

RIBA Chartered Practice