

Front Elevation

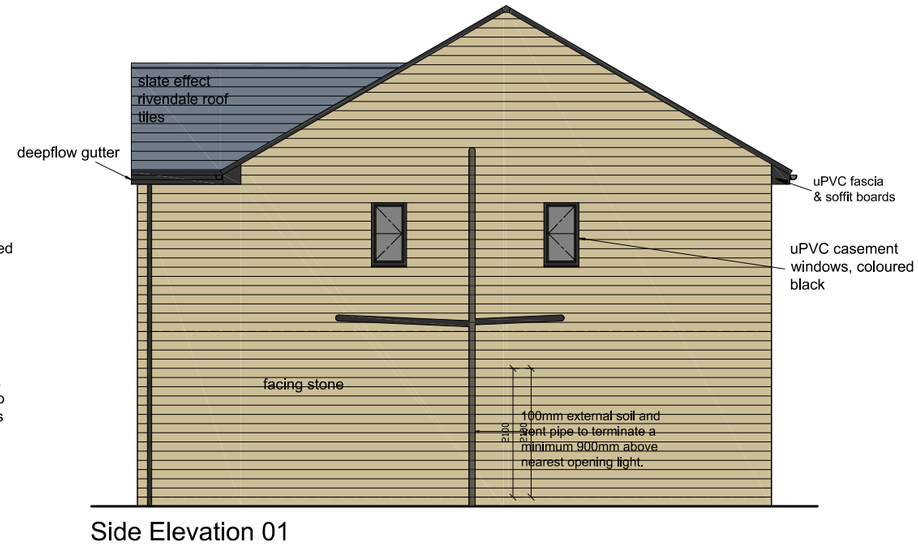

Side Elevation 01



Rear Elevation



Side Elevation 02

REV	DATE	AMENDMENT	BY	CHKD
A	10/10/23	PV Panels added	GG	GG

HNAarchitects
Architecture | Planning | Design

PROJECT:	Burn Road, Huddersfield				
CLIENT:	Wiggett Construction				
DRAWING:	Proposed Floor Plans - House Type F				
DRAWN BY:	GC	CHECKED BY:		DATE: 26/07/2022	SCALE: 1:100 @ A3
STATUS:	Planning			DRAWING No: 1354/P/207	REVISION: A

DO NOT SCALE.
COPYRIGHT REMAINS WITH HNA ARCHITECTS Ltd.

HOLLINWOOD BUSINESS CENTRE, ALBERT STREET, OLDHAM, OL8 3QL
TEL: 0161 688 1820
E-MAIL: garry@hna-architects.co.uk : michael@hna-architects.co.uk

RIBA Chartered Practice