

Front Elevation

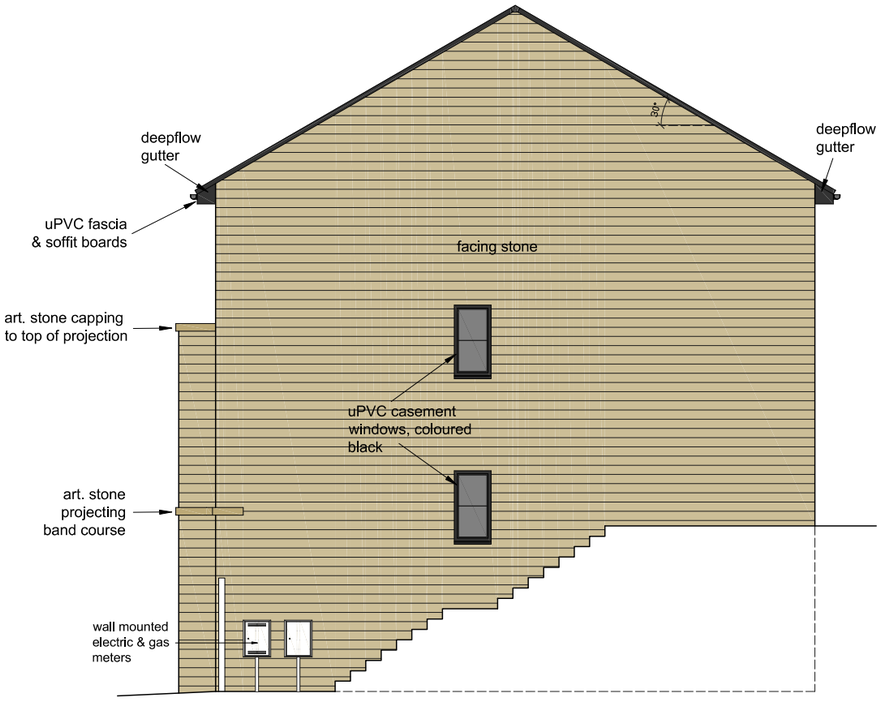

Side Elevation

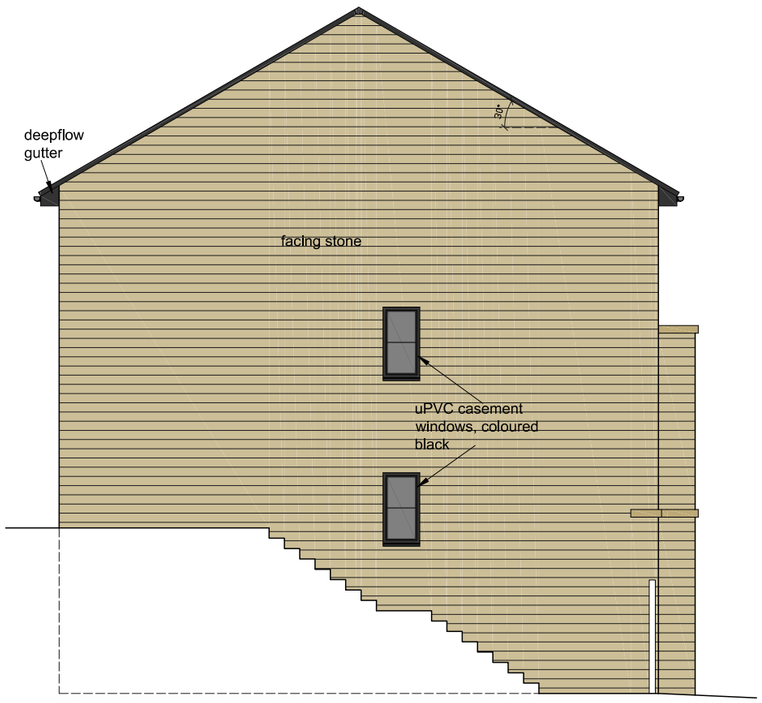

Side Elevation



Rear Elevation

REV	DATE	AMENDMENT	BY	CHKD
A	18/10/2021	Stone corbels removed, facing stone note amended and gas and electric meters added.	GC	GG

HNAarchitects
Architecture | Planning | Design

PROJECT:	Burn Road, Huddersfield					
CLIENT:	Wiggett Construction					
DRAWING:	Proposed House Type D - Elevations					
DRAWN BY:	GG	CHECKED BY:	– –	DATE: Aug 21	SCALE: 1:100 @ A3	
STATUS:	Concept			DRAWING No: 1354/P/204	REVISION: A	

DO NOT SCALE.
COPYRIGHT REMAINS WITH HNA ARCHITECTS Ltd.

HOLLINWOOD BUSINESS CENTRE, ALBERT STREET, OLDHAM, OL8 3QL
TEL: 0161 688 1820
E-MAIL: garry@hna-architects.co.uk : michael@hna-architects.co.uk

RIBA Chartered Practice