

Front Elevation

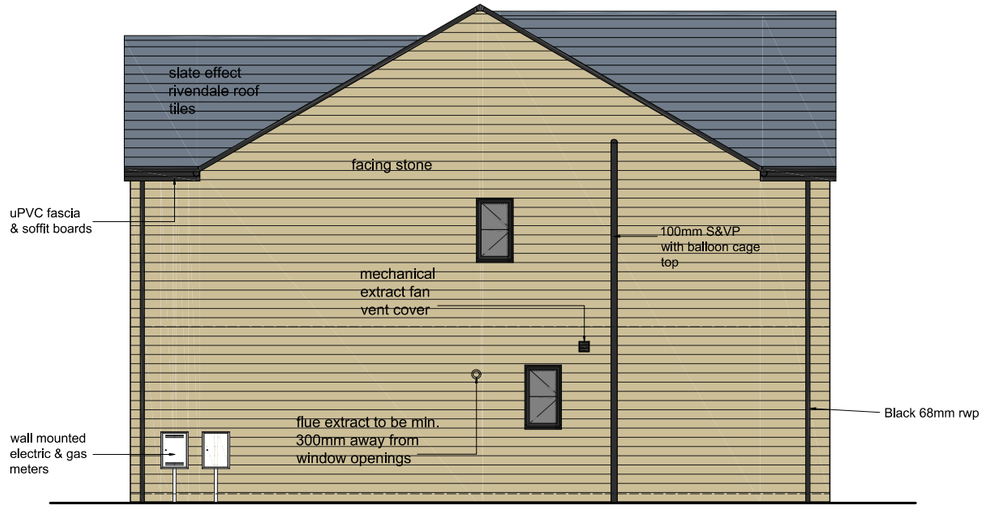

Side Elevation



Rear Elevation

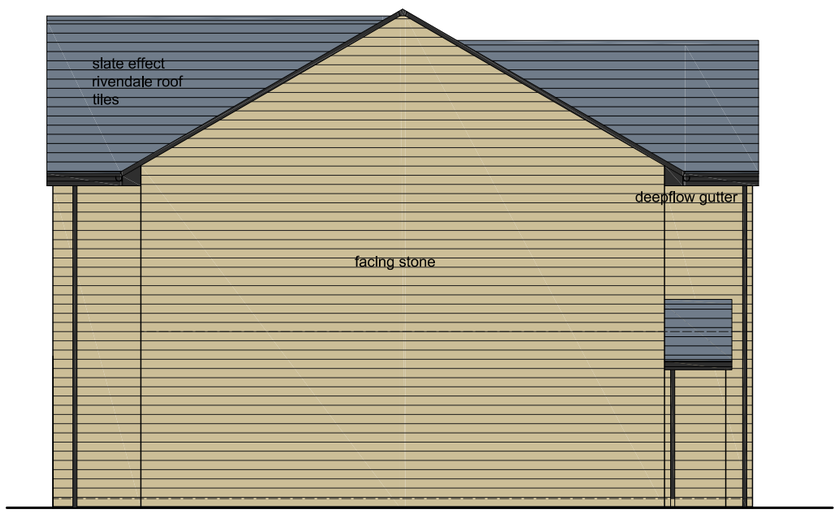

Side Elevation

REV	DATE	AMENDMENT	BY	CHKD
A	13/10/2021	Porch roof changed to pitched, dry verges amended, first floor escape windows checked, first floor window aligned with front door and type amended, reference to constituted stone omitted.	GC	GG

HNAarchitects
Architecture | Planning | Design

PROJECT:	Burn Road, Huddersfield				
CLIENT:	Wiggett Construction				
DRAWING:	Proposed House Type A - Elevations				
DRAWN BY:	GG	CHECKED BY:	– –	DATE: Aug 21	SCALE: 1:100 @ A3
STATUS:	Concept			DRAWING No: 1354/P/201	REVISION: A

DO NOT SCALE.
COPYRIGHT REMAINS WITH HNA ARCHITECTS Ltd.

HOLLINWOOD BUSINESS CENTRE, ALBERT STREET, OLDHAM, OL8 3QL
TEL: 0161 688 1820
E-MAIL: garry@hna-architects.co.uk : michael@hna-architects.co.uk

RIBA Chartered Practice