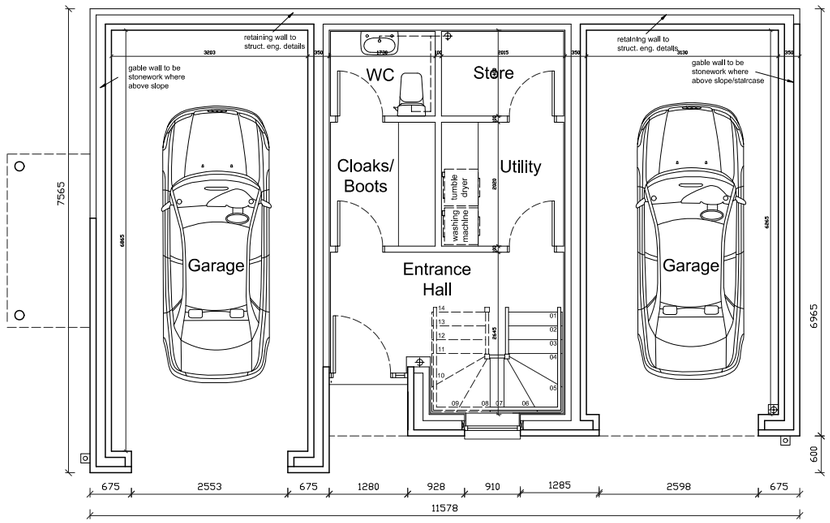

Lower Ground Floor Plan

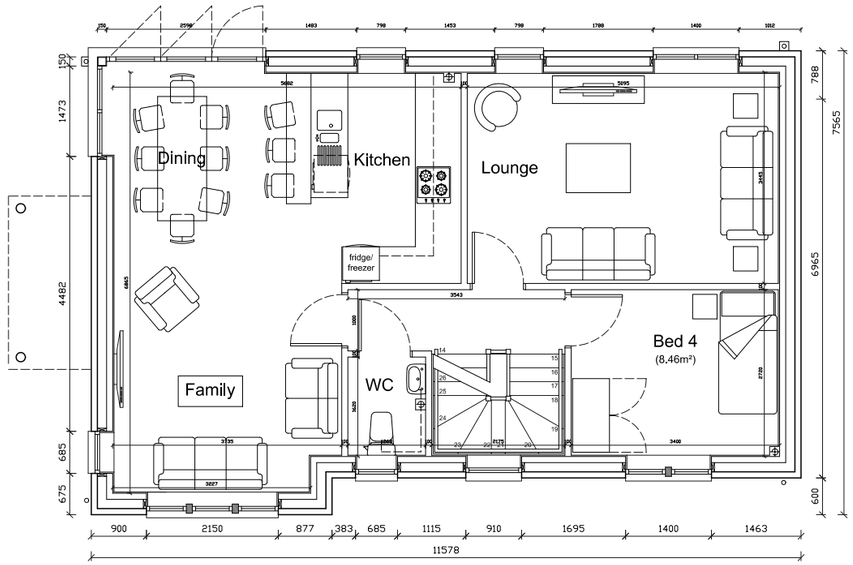

Upper Ground Floor Plan

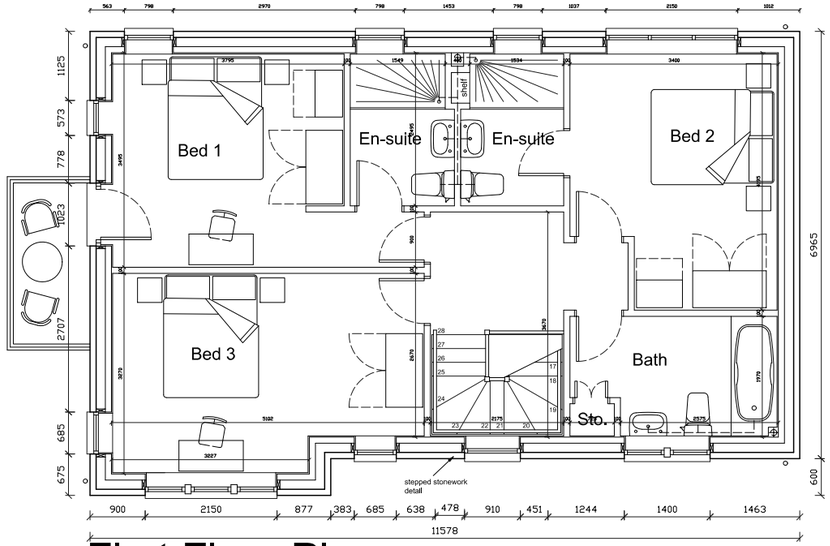

First Floor Plan

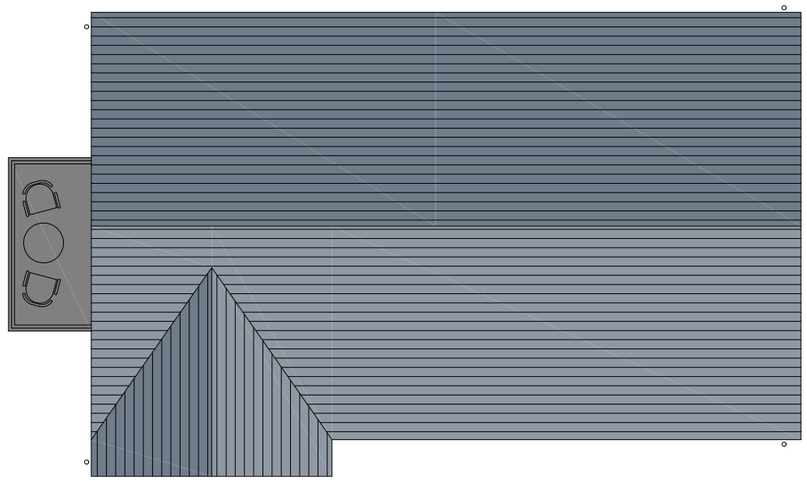

Roof Plan

REV	DATE	AMENDMENT	BY	CHKD
B	20/10/2021	Stone balcony and step in external wall removed, ground floor steel posts omitted, dry verge detail amended, corbels removed, roof structure altered and steel frame balcony added to bed 1.	GC	GG
A	10/09/2021	Layout altered in accordance with site layout plan; corbelling amended; balcony to bed 1 extended; date stone and velux omitted and garage entrance widened.	GC	GG

HNAarchitects
Architecture | Planning | Design

PROJECT:	Burn Road, Huddersfield				
CLIENT:	Wiggett Construction				
DRAWING:	Proposed House Type E - Floorplans				
DRAWN BY:	GC	CHECKED BY:	GG	DATE: 10/09/2021	SCALE: 1:100 @ A3
STATUS:	Concept			DRAWING No: 1354/P/106	REVISION: B

DO NOT SCALE.
COPYRIGHT REMAINS WITH HNA ARCHITECTS Ltd.

HOLLINWOOD BUSINESS CENTRE, ALBERT STREET, OLDHAM, OL8 3QL
TEL: 0161 688 1820
E-MAIL: garry@hna-architects.co.uk : michael@hna-architects.co.uk

RIBA Chartered Practice