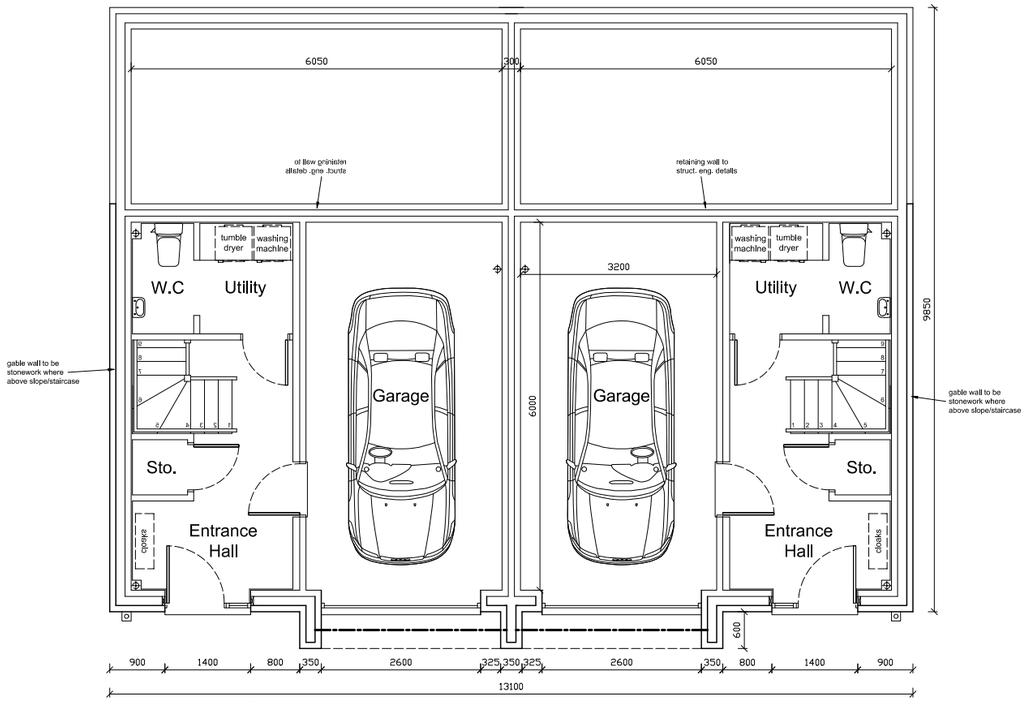

Lower Ground Floor Plan

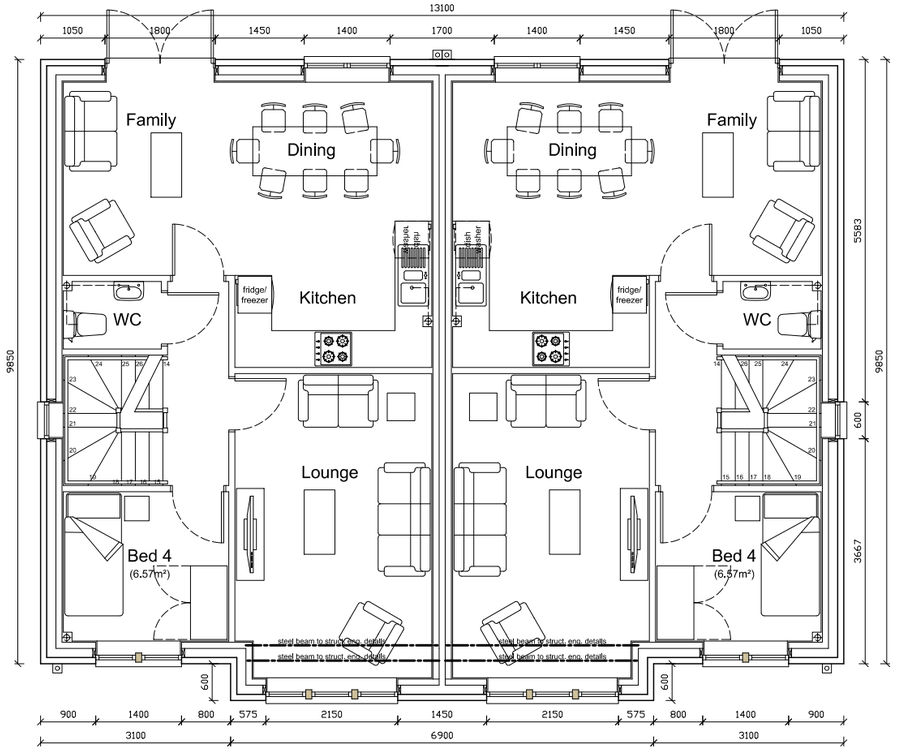

Upper Ground Floor Plan

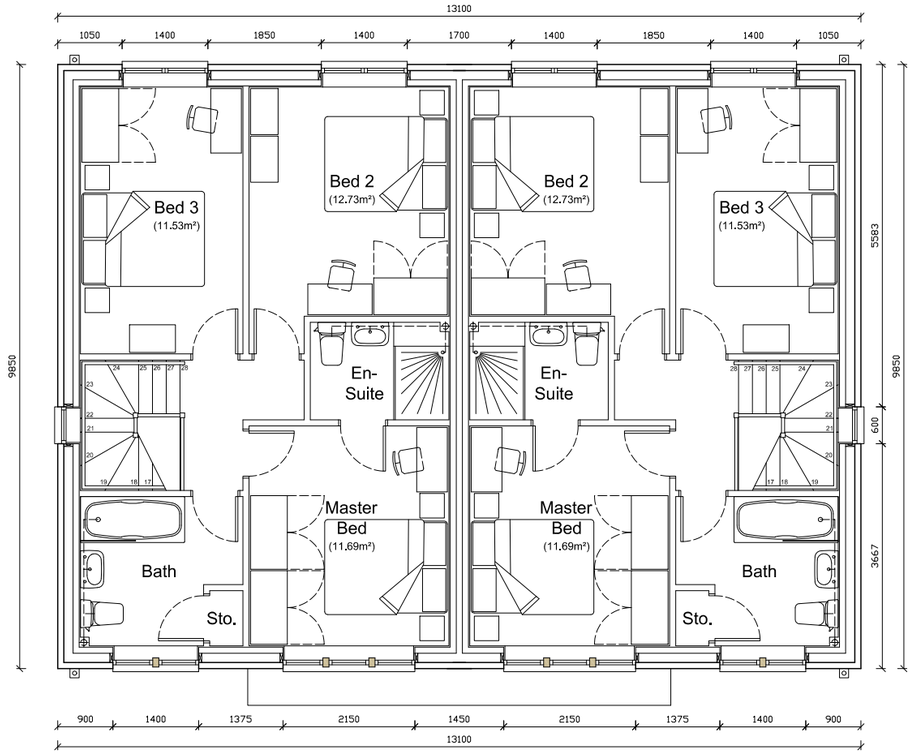

First Floor Plan

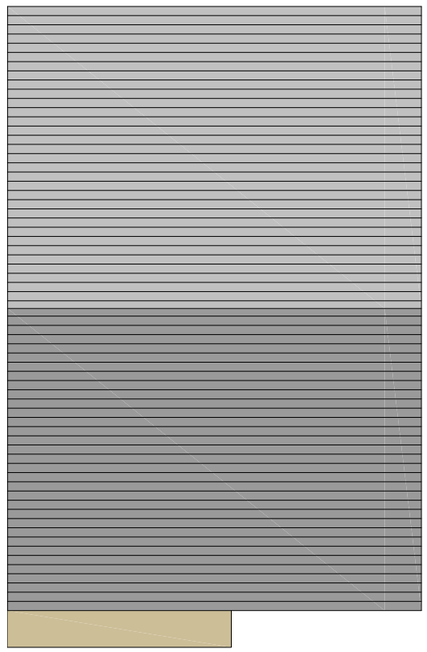

Roof Plan

REV	DATE	AMENDMENT	BY	CHKD
B	03/09/21	WC Added to Utility. Semi-Detached Dwelling Layout Produced	GG	--
A	26/08/2021	Stone heads, cills and mullions removed from rear elevation; stone heads reduced in size; chimneys and corbels removed; slate rivendale roof tiles added; natural stone replaced with reconstituted stone; mortared verges altered to dry.	GC	GG

HNAarchitects
Architecture | Planning | Design

PROJECT:	Burn Road, Huddersfield					
CLIENT:	Wiggett Construction					
DRAWING:	Proposed House Type D - Floorplans					
DRAWN BY:	GG	CHECKED BY:	--	DATE: Aug 21	SCALE: 1:100 @ A3	
STATUS:	Concept			DRAWING No: 1354/P/104	REVISION: B	

DO NOT SCALE.
COPYRIGHT REMAINS WITH HNA ARCHITECTS Ltd.

HOLLINWOOD BUSINESS CENTRE, ALBERT STREET, OLDHAM, OL8 3QL
TEL: 0161 688 1820
E-MAIL: garry@hna-architects.co.uk : michael@hna-architects.co.uk

RIBA Chartered Practice