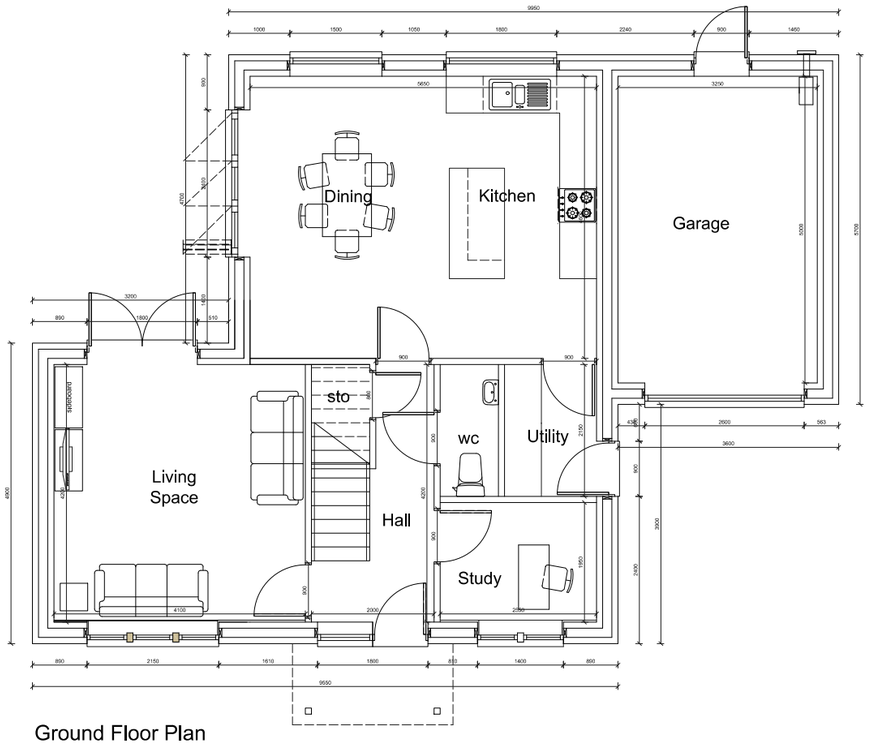

Ground Floor Plan

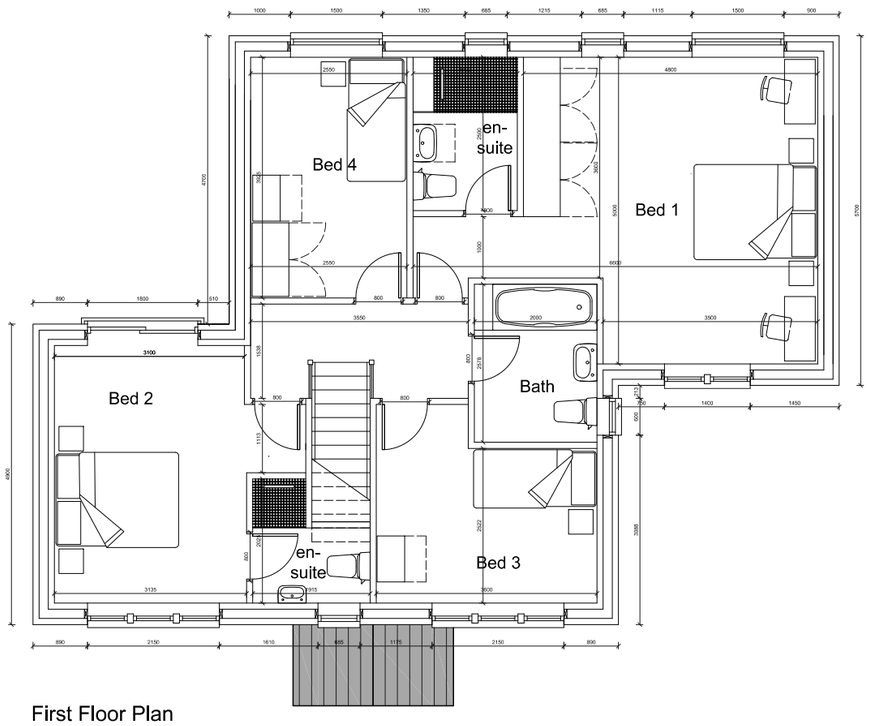

First Floor Plan

REV	DATE	AMENDMENT	BY	CHKD
A	18/10/2021	Garage widened, bi-fold doors added, bedroom 1 en-suite moved and bedroom 3 enlarged.	GC	GG

HNAarchitects
Architecture | Planning | Design

PROJECT:	Burn Road, Huddersfield				
CLIENT:	Wiggett Construction				
DRAWING:	Proposed House Type C - Floorplans				
DRAWN BY:	GG	CHECKED BY:	--	DATE: Aug 21	SCALE: 1:100 @ A3
STATUS:	Concept			DRAWING No: 1354/P/103	REVISION: A

DO NOT SCALE.
COPYRIGHT REMAINS WITH HNA ARCHITECTS Ltd.

HOLLINWOOD BUSINESS CENTRE, ALBERT STREET, OLDHAM, OL8 3QL
TEL: 0161 688 1820
E-MAIL: garry@hna-architects.co.uk : michael@hna-architects.co.uk

RIBA Chartered Practice