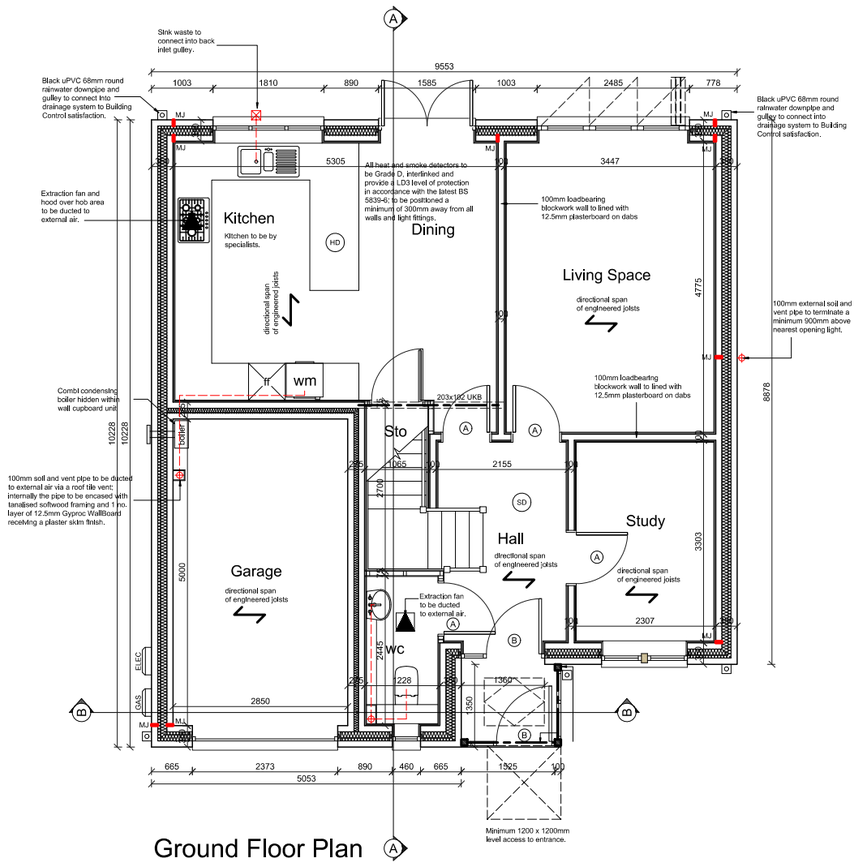

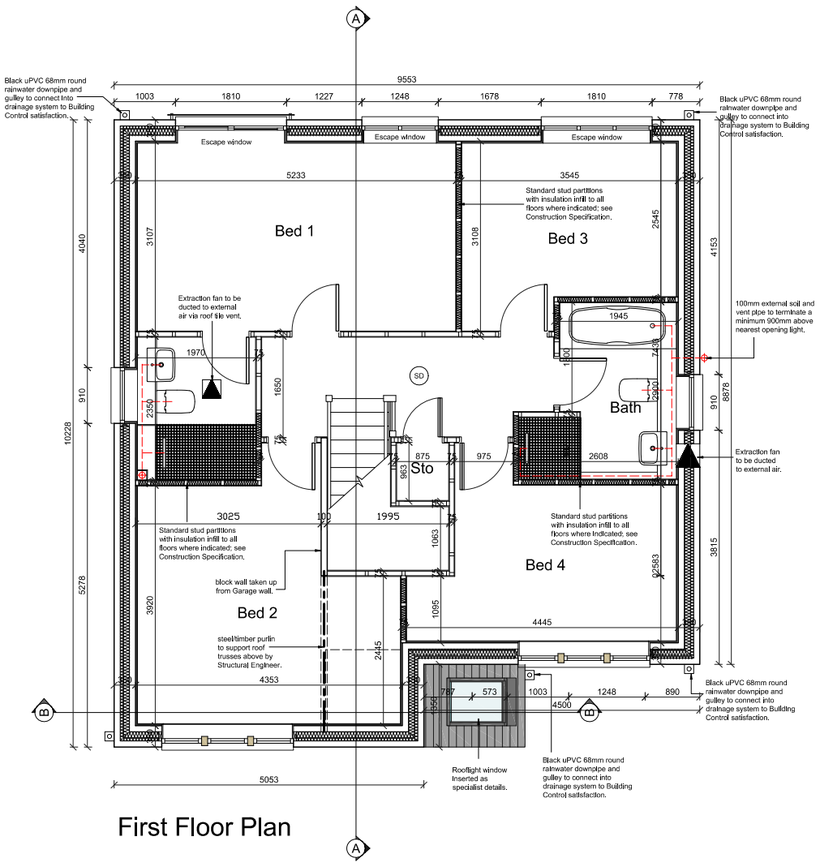

REV	DATE	AMENDMENT	BY	CHKD
A	14/10/2021	Utility, garage door and outside door omitted creating a larger kitchen including breakfast bar. Boiler and drainage amended. Window removed from bed 2.	GC	GG

HNAarchitects
Architecture | Planning | Design

PROJECT:	Burn Road, Huddersfield				
CLIENT:	Wiggett Construction				
DRAWING:	Proposed House Type B - Floorplans				
DRAWN BY:	GG	CHECKED BY:	– –	DATE: Aug 21	SCALE: 1:100 @ A3
STATUS:	Concept			DRAWING No: 1354/P/102	REVISION: A

DO NOT SCALE.
COPYRIGHT REMAINS WITH HNA ARCHITECTS Ltd.

HOLLINWOOD BUSINESS CENTRE, ALBERT STREET, OLDHAM, OL8 3QL
TEL: 0161 688 1820
E-MAIL: garry@hna-architects.co.uk : michael@hna-architects.co.uk

RIBA Chartered Practice