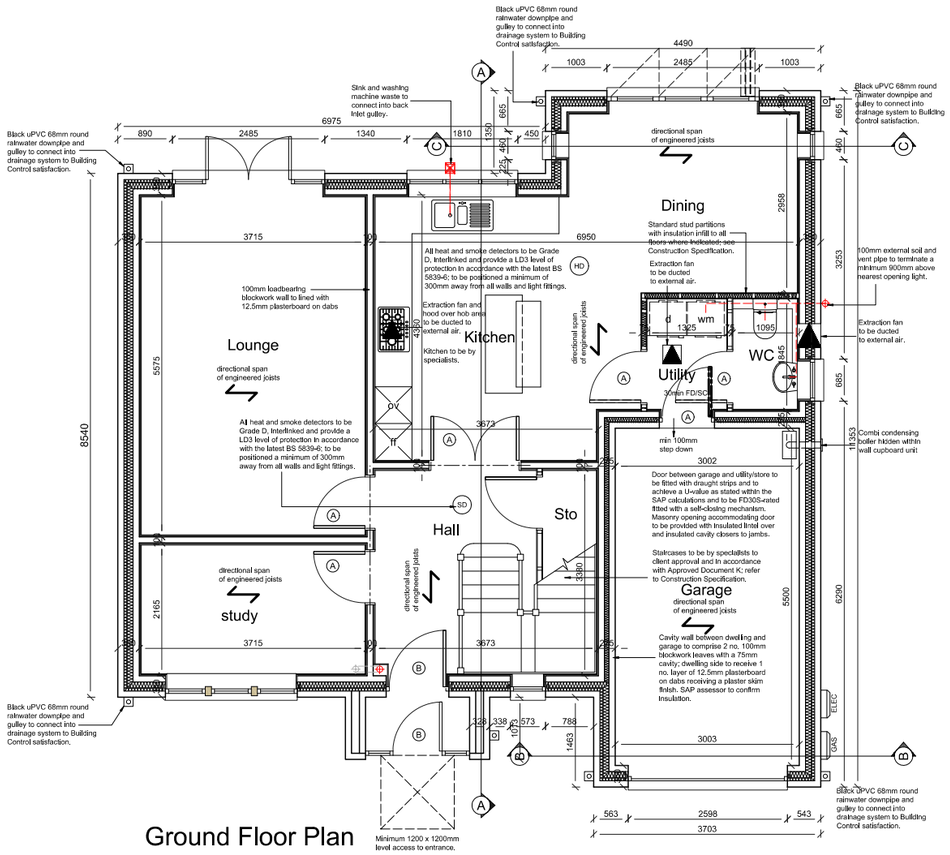

Ground Floor Plan

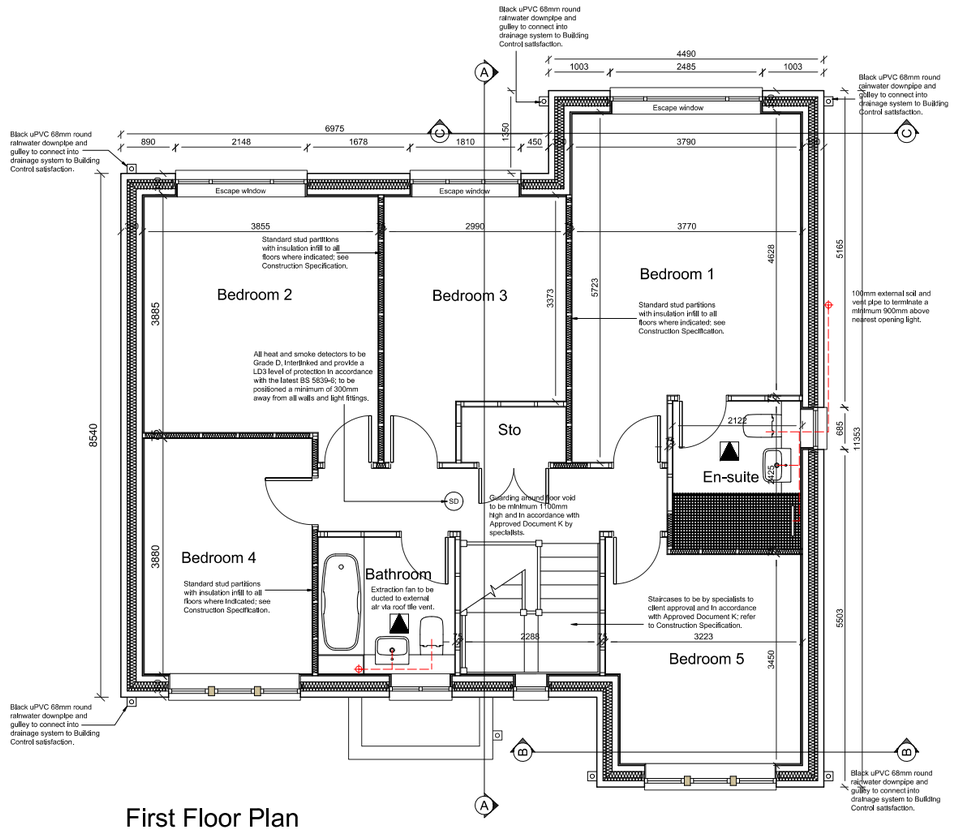

First Floor Plan

REV	DATE	AMENDMENT	BY	CHKD
A	13/10/2021	First floor escape windows checked, first floor window aligned with front door and type amended, reference to constituted stone omitted and garage door enlarged.	GC	GG

HNAarchitects
Architecture | Planning | Design

PROJECT:	Burn Road, Huddersfield					
CLIENT:	Wiggett Construction					
DRAWING:	Proposed House Type A - Floorplans					
DRAWN BY:	GG	CHECKED BY:	– –	DATE: Aug 21	SCALE: 1:100 @ A3	
STATUS:	Concept			DRAWING No: 1354/P/101	REVISION: A	

DO NOT SCALE,
COPYRIGHT REMAINS WITH HNA ARCHITECTS Ltd.

HOLLINWOOD BUSINESS CENTRE, ALBERT STREET, OLDHAM, OL8 3QL
TEL: 0161 688 1820
E-MAIL: garry@hna-architects.co.uk : michael@hna-architects.co.uk

RIBA Chartered Practice