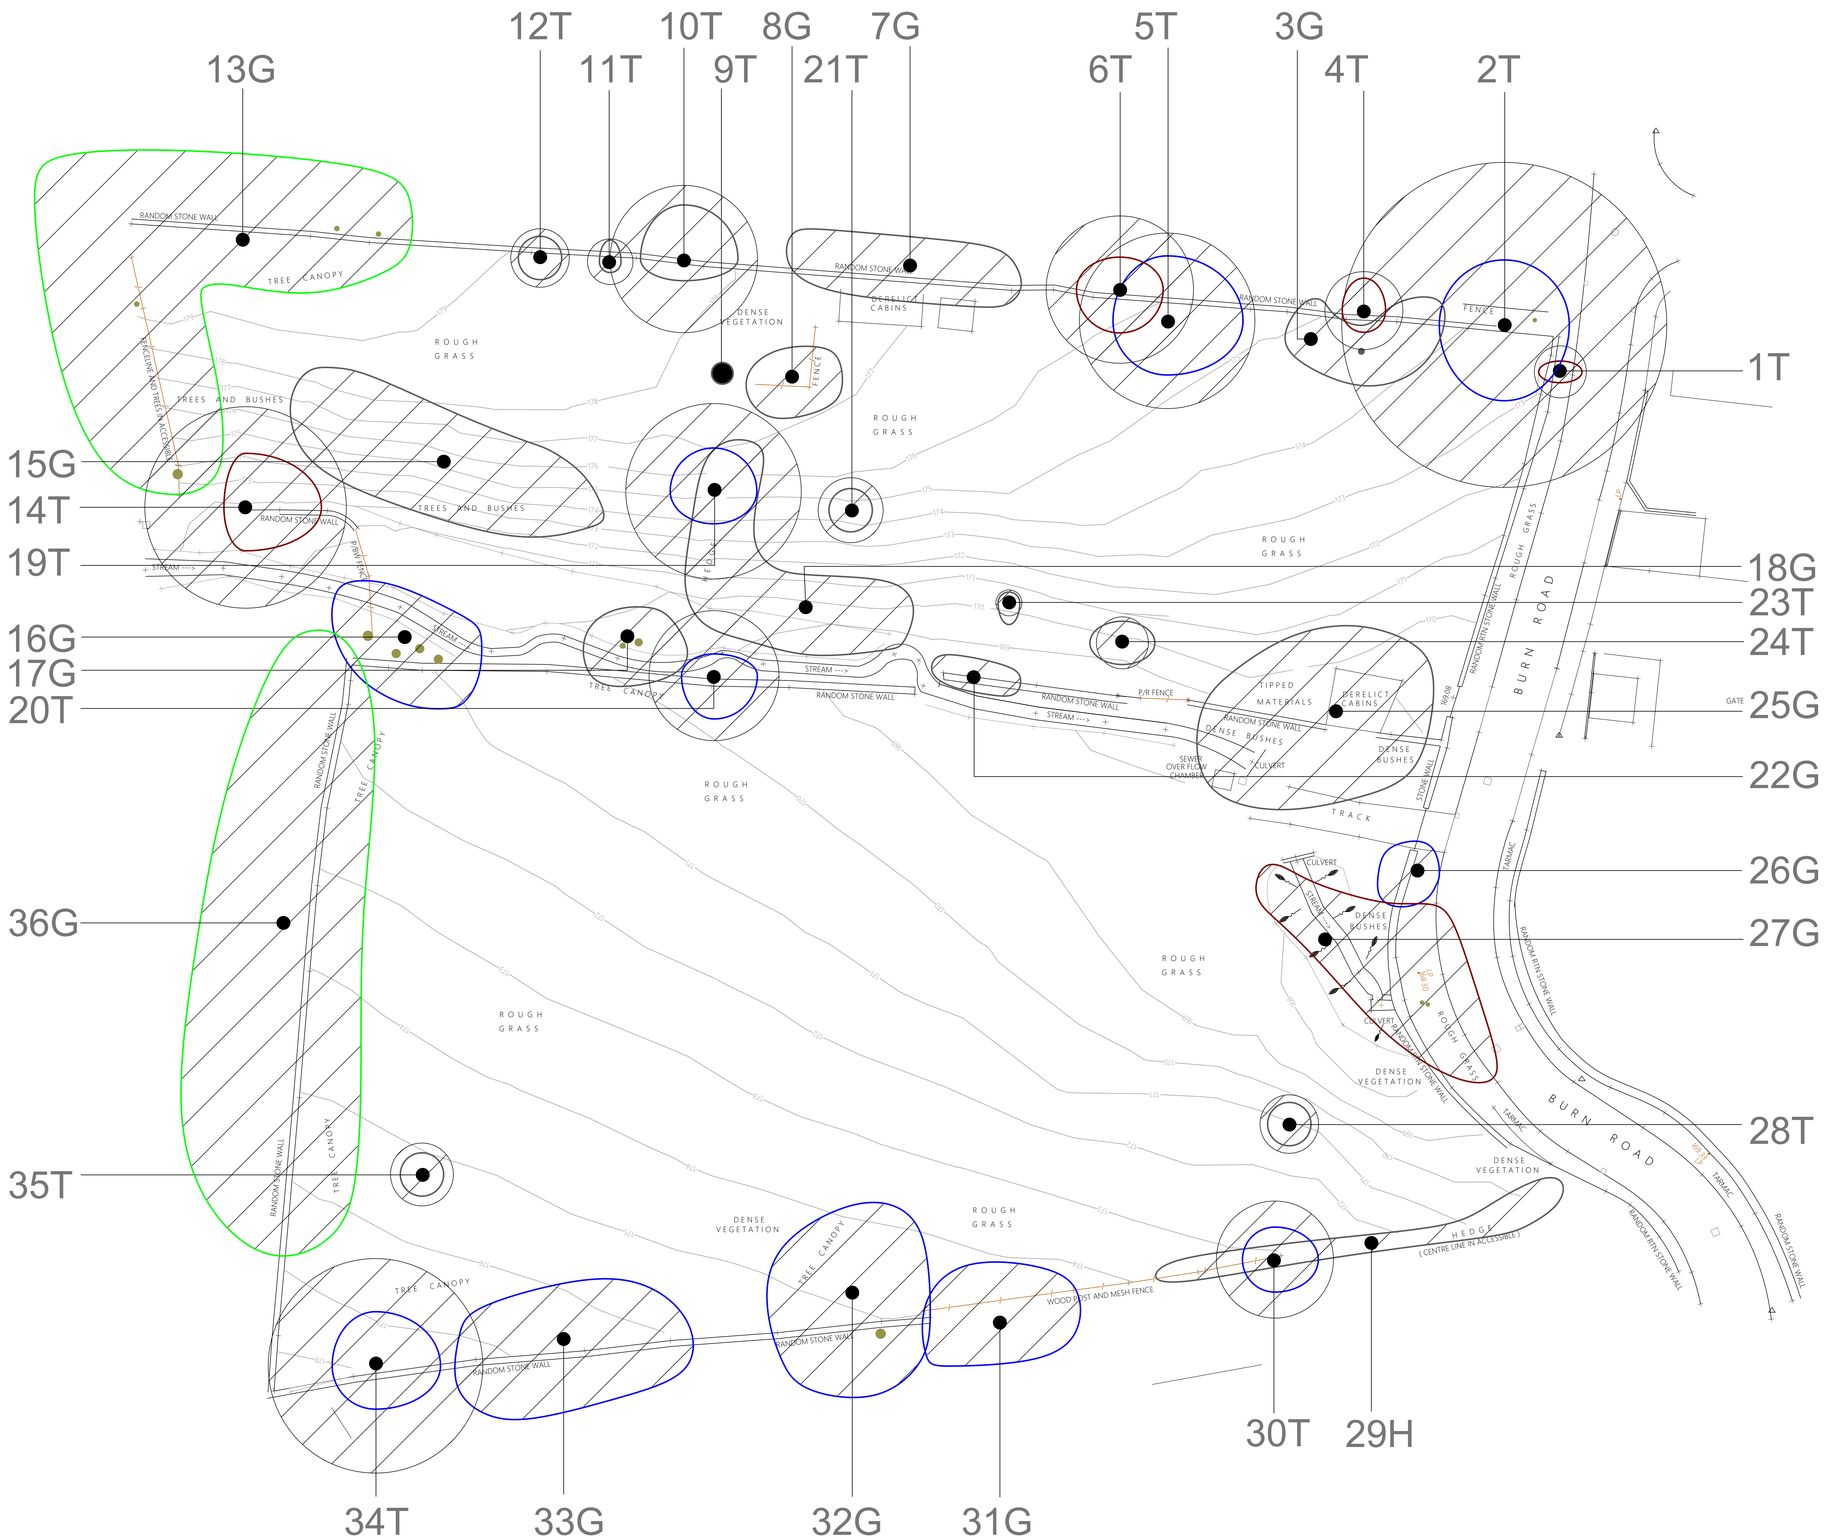

Tree Schedule

Tree Number	Species	RPA Radius	Category
1T	Ash	2.4m	U
2T	Sycamore	15m	B2
3G	Apple x 1, plum x 2, sycamore x 1		C2
4T	Ash	3.6m	U
5T	Goat willow	8.1m	B2
6T	Sycamore	6.8m	U
7G	3 x sycamore, 1 x elder		C2
8G	2 x sycamore		C2
9T	Silver birch	0.9m	C2
10T	Sycamore	6.8m	C2
11T	Sycamore	2.1m	C2
12T	Sycamore	2.7m	C2
13G	Sycamore		A2
14T	Ash	9.3m	U
15G	Ash, sycamore,		C3
16G	4 x sycamore		B2
17G	1 x sycamore, 1 x ash		C2
18G	Sycamore, elder, oak		C3
19T	Hawthorn	8.1m	B2
20T	Sycamore	6m	B2
21T	Sycamore	3m	C2
22G	Sycamore		C2
23T	Sessile oak	1.2m	C2
24T	Sessile oak	2.4m	C2
25G	Sycamore, ash, elder, hawthorn		C2
26G	2 x hawthorn		B3
27G	Ash		U
28T	Hawthorn	2.7m	C2
29H	Mixed species		C3
30T	Silver birch	5.4m	B2
31G	Laburnum, larch and Holly		B2
32G	Sycamore, beech		B2
33G	5 x sycamore		B2
34T	Sycamore	9.9m	B2
35T	Sycamore	2.9m	C2
36G	Ash and sycamore		A2

KEY

ROOT PROTECTION AREA

CATEGORY A

CATEGORY B

CATEGORY C

CATEGORY U

No dimension to be scaled from this drawing
©Copyright reserved

Date | Dwn. | Rev

Landscape Architecture
Arboriculture

Trevor Bridge Associates Ltd
Ashton Old Baths
Stamford Street West
Ashton-under-Lyne
Lancs OL6 7FW

Tel: 0161-804 2099
E-mail: info@trevorbridge.co.uk

Project
Burn Road, Huddersfield

Wiggett

Title
Tree Survey and Root Protection Area

Date	Scale(s)	Dwg no	Rev
Sep '21	1:200 @ A0	6724.01	

Dwn: MD | Chkd: MG