INSERT 1



INSERT 2

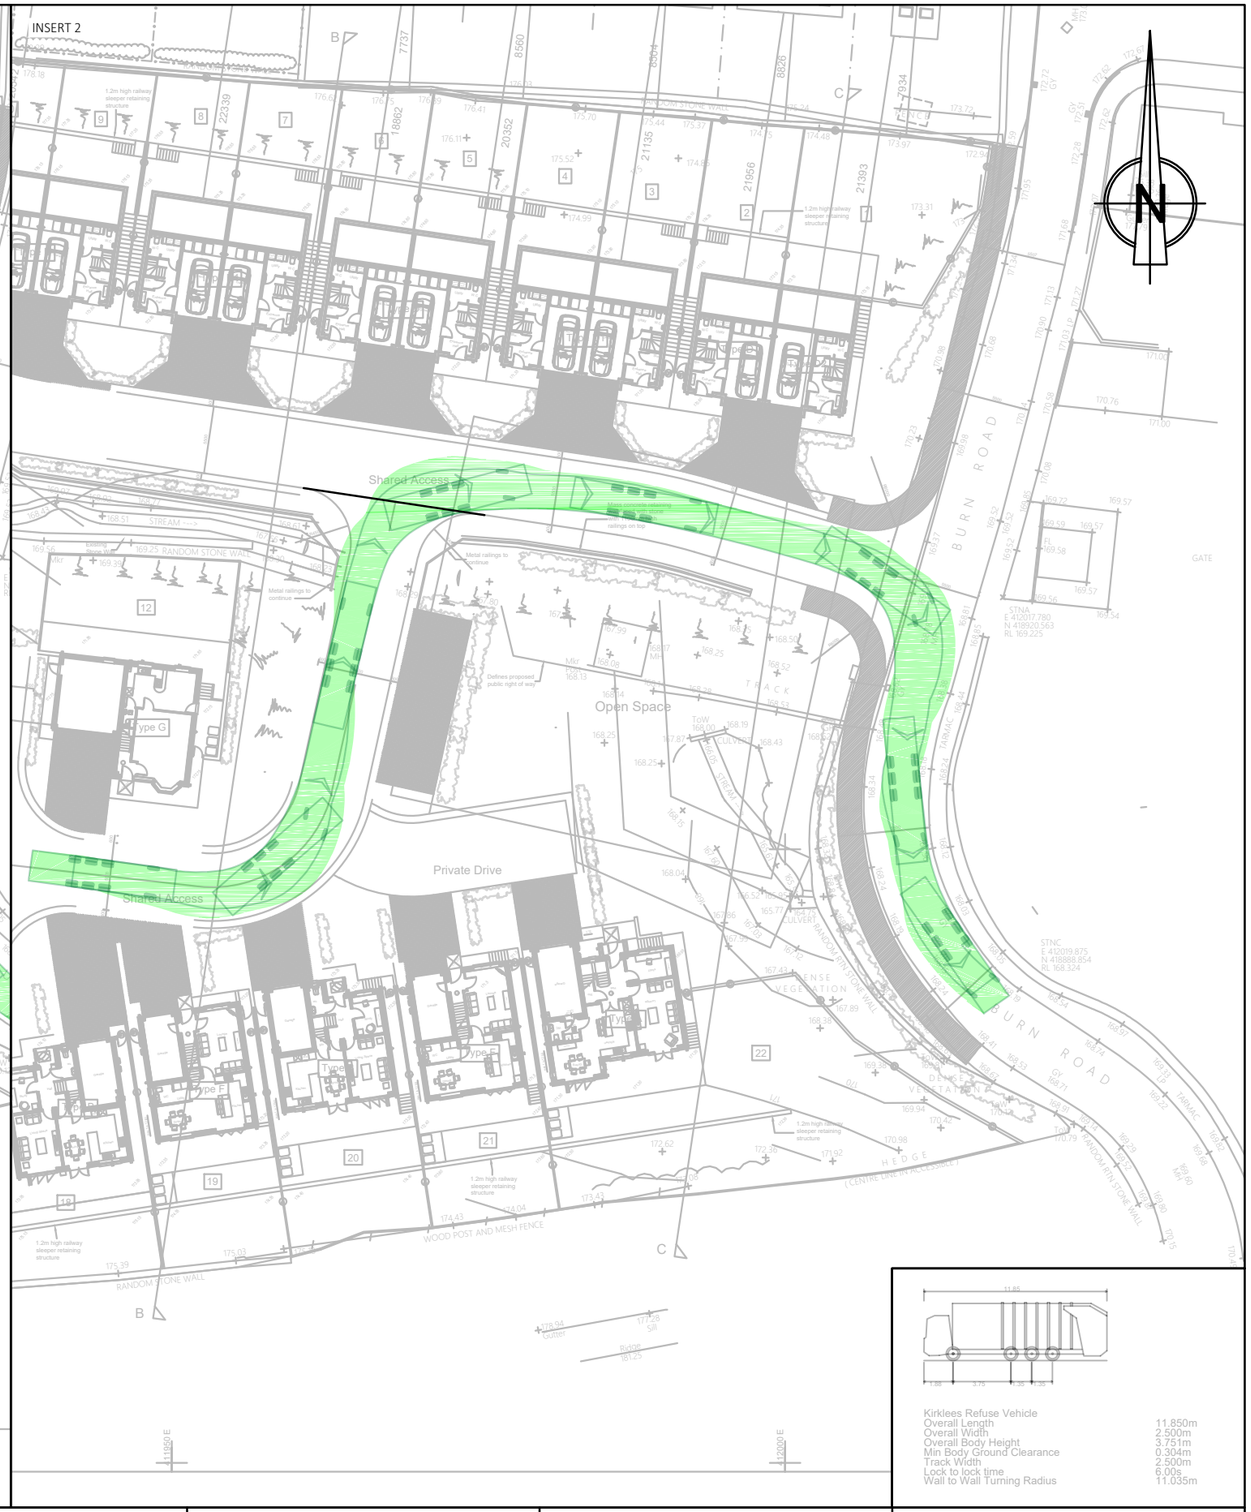

Kirklees Refuse Vehicle	
Overall Length	11.850m
Overall Width	2.500m
Overall Body Height	3.751m
Min Body Ground Clearance	0.304m
Track Width	2.500m
Lock to lock time	6.00s
Wall to Wall Turning Radius	11.035m

KEY PLAN

- VEHICLE BODY IN FORWARD GEAR
- VEHICLE BODY IN REVERSE GEAR
- VEHICLE CHASSIS IN FORWARD GEAR
- VEHICLE CHASSIS IN REVERSE GEAR

NOTES

NOTES *(CONTINUED)*

REVISIONS *(CONTINUED)*

REVISIONS

REV	REVNOTES	DRAWNBY	DATE-D	CHKBY	DATE-C	APPBY	DATE-A
P01	FIRST ISSUE	SG	22/06/22	CP	22/06/22	CP	22/06/22

Hydrock

CLIENT

WIGGET HOMES

PROJECT

BURNS ROAD, BIRCHENCLIFFE

TITLE

SWEPT PATH ANALYSIS - KIRKLEES REFUSE VEHICLE

HYDROCK PROJECT NO.	SCALE @ A3
24030	1:500

STATUS DESCRIPTION	STATUS
SUITABLE FOR INFORMATION	S0

DRAWING NO.	REVISION
24030-HYD-XX-XX-DR-TP-0001	P01