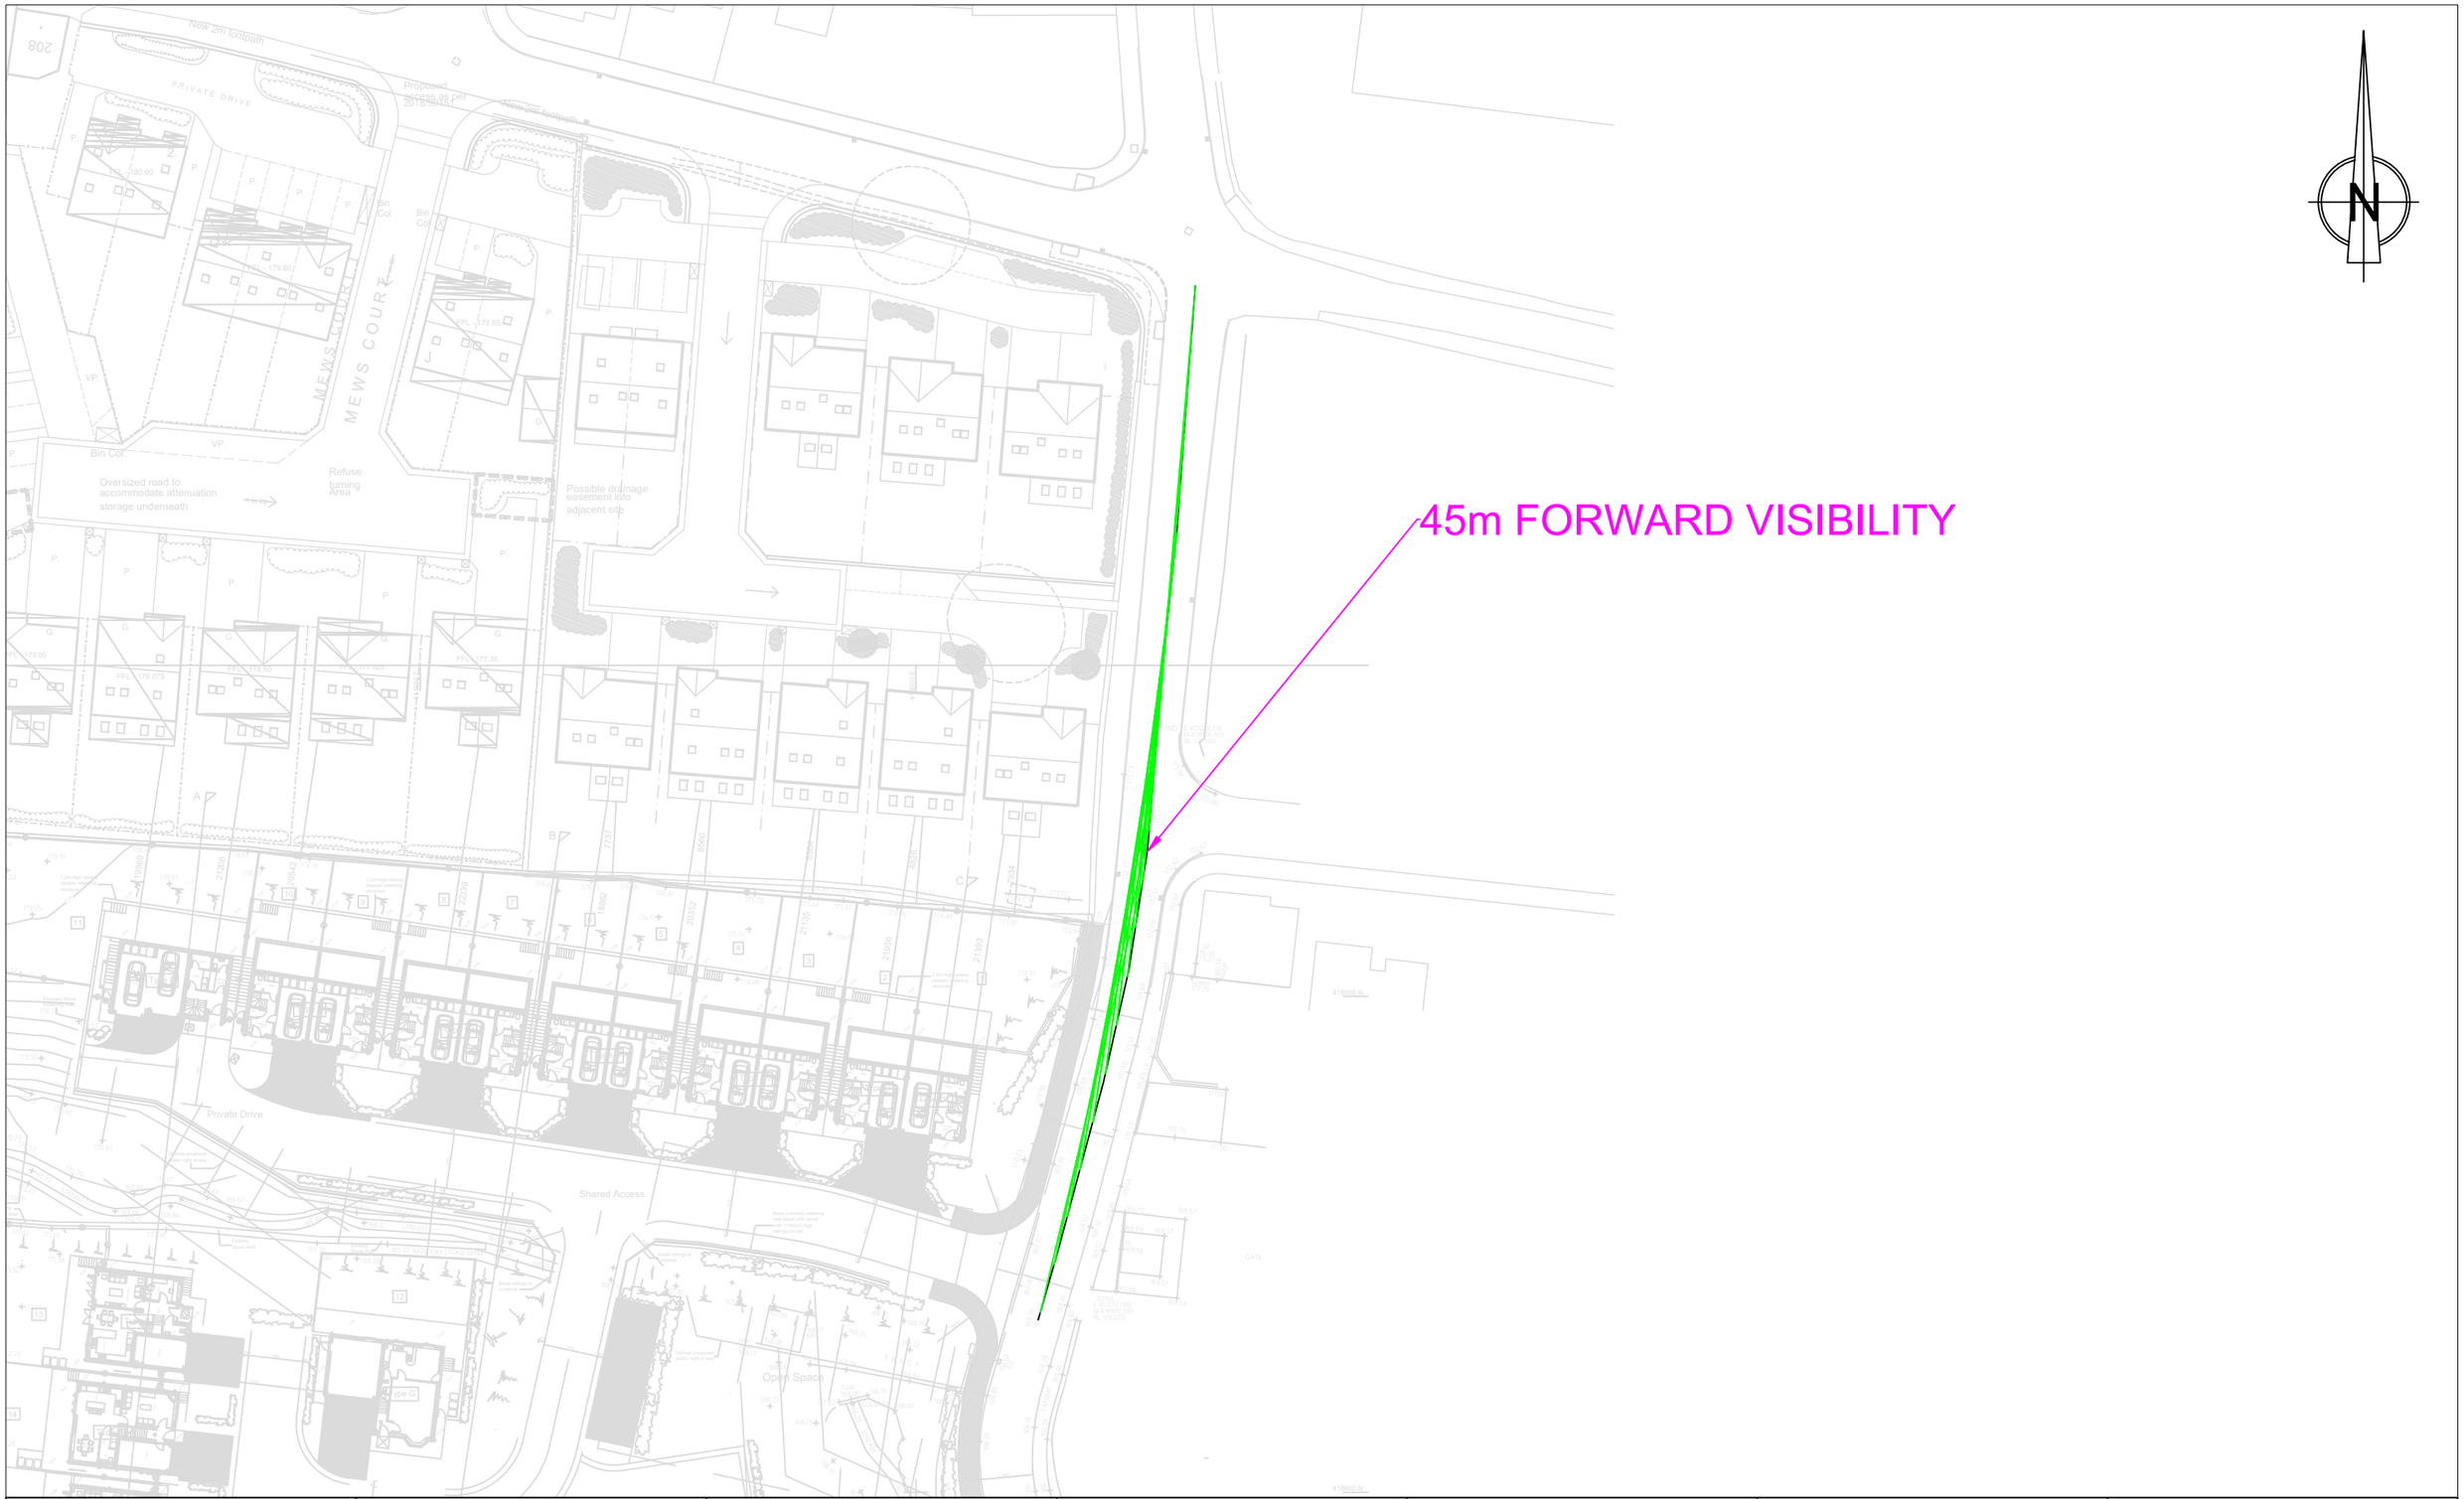

KEY PLAN

VISIBILITY SPLAYS

NOTES

VISIBILITY SPAYS DRAWN BASED ON SSD FOR 30MPH DESIGN SPEED ACCORDING TO MfS STANDARDS.

NOTES *(CONTINUED)*

REVISIONS *(CONTINUED)*

REVISIONS

REV	REVNOTES	DRAWNBY	DATE-D	CHKBY	DATE-C	APPBY	DATE-A
P01	FIRST ISSUE	SG	22/06/22	CP	22/06/22	CP	22/06/22

Hydrock

CLIENT

WIGGET HOMES

PROJECT

BURNS ROAD, BIRCHENCLIFFE

TITLE

FORWARD VISIBILITY

HYDROCK PROJECT NO.	SCALE @ A3
24030	NTS

STATUS DESCRIPTION	STATUS
SUITABLE FOR INFORMATION	S0

DRAWING NO.	REVISION
24030-HYD-XX-XX-DR-TP-0004	P01