DO NOT SCALE - IF IN DOUBT ASK

GENERAL NOTES

THIS DRAWING IS TO BE READ IN CONJUNCTION WITH ALL RELEVANT PARTINGTON & ASSOCIATES , ARCHITECTS, SERVICE ENGINEERS AND SUBCONTRACTOR DRAWINGS.

REVIEW ALL DRAWINGS AND REPORT ANY DISCREPANCIES TO PARTINGTON & ASSOCIATES PRIOR TO COMMENCEMENT.

ALL WORK IS TO COMPLY WITH ALL RELEVANT HEALTH AND SAFETY LEGISLATION AND REGULATIONS

DO NOT SCALE FROM THIS DRAWING. ALL DIMENSIONS AND LEVELS INCLUDING ANY ABUTMENT TO EXISTING STRUCTURES TO BE CHECKED ON SITE PRIOR TO COMMENCEMENT.

WORK FROM FIGURED DIMENSIONS ONLY.

THE CONTRACTOR SHALL PROVIDE ALL THE NECESSARY TEMPORARY WORKS AND TO ENSURE OVERALL STABILITY OF THE BUILDING DURING THE CONSTRUCTION PERIOD.

ASSUMPTIONS NOTED ON THIS DRAWING ARE TO BE CHECKED AND CONFIRMED. IF FOUND TO BE DIFFERENT ENGINEER SHOULD BE INFORMED TO CONFIRM ADEQUACY OF THE DESIGN.

NO DEVIATION FROM DETAILS SHOWN ON THIS DRAWING IS ALLOWED WITHOUT PARTINGTON & ASSOCIATES PRIOR PERMISSION IN WRITING.

ALL WORK IS TO BE CARRIED OUT IN ACCORDANCE WITH THE RELEVANT SPECIFICATIONS ISSUED BY PARTINGTON & ASSOCIATES, BRITISH STANDARD CODES OF PRACTICE, STATUTORY REQUIREMENTS AND THE CONTRACT DOCUMENTS.

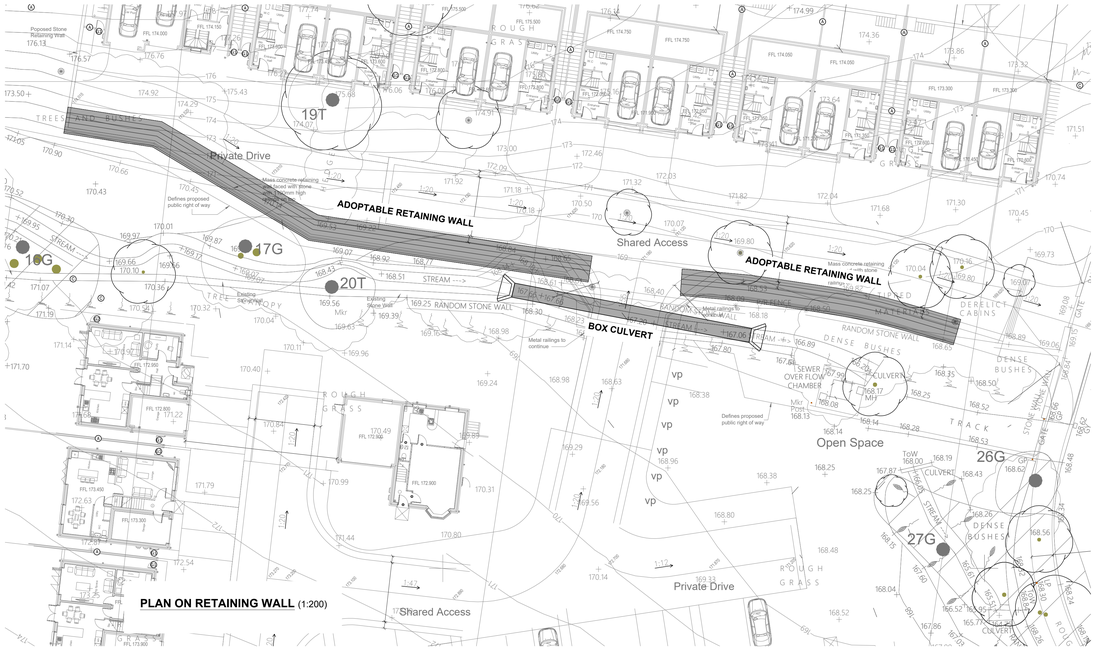

PLAN ON RETAINING WALL (1:200)

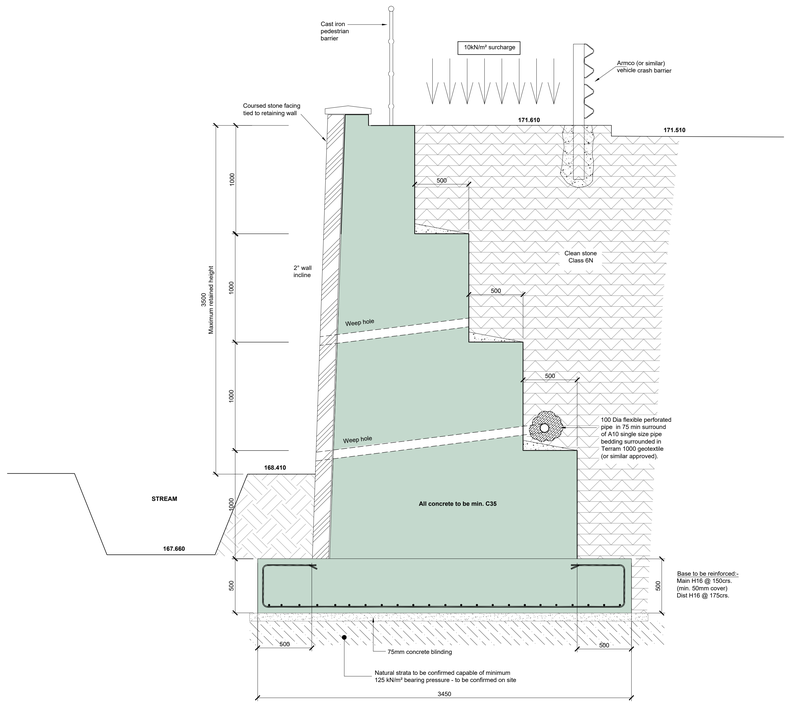

TYPICAL SECTION THROUGH MASS CONCRETE HIGHWAY RETAINING WALL
(1:20)

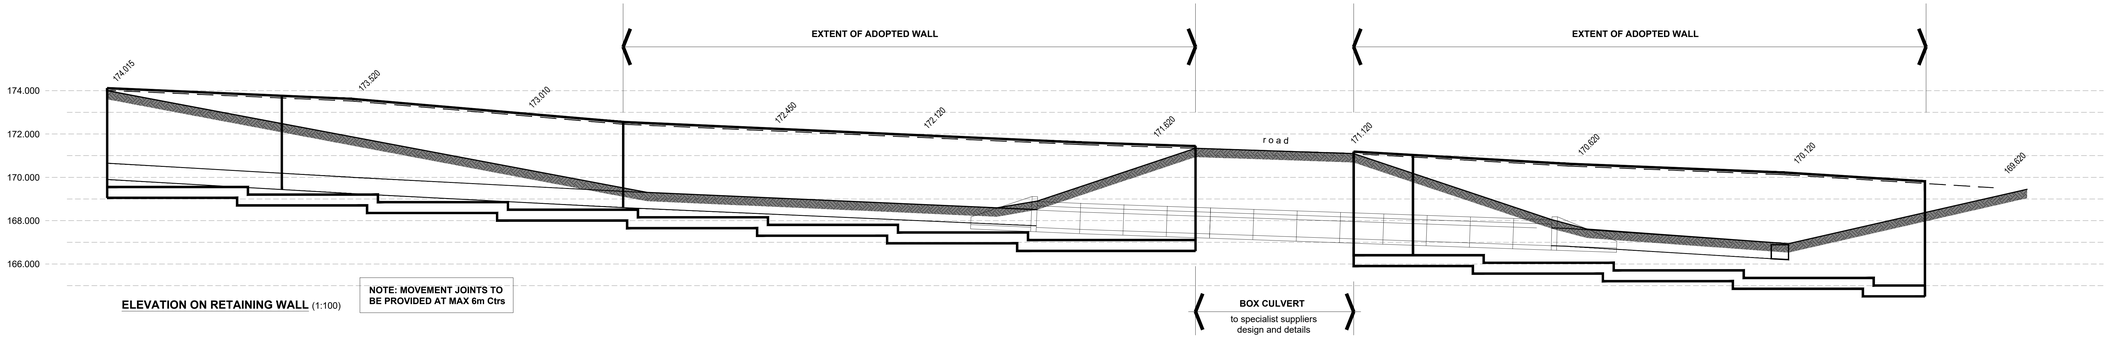

ELEVATION ON RETAINING WALL (1:100)

FOR APPROVAL

Revision	By	Check	Date	Description

Partington & Associates Limited
Structural Design Consultants

13 Gillibrand Street
Chorley
Lancashire PR7 2EJ

Tel: (01257) 249882 / 249863
e-mail: info@partington-associates.com
www.partington-associates.com

Client	WIGGETT HOMES	Scale @A0	1:100
Project	BURN RD HUDDERSFIELD	Date	JULY 2022
		Drawn	PWE
Title	PROPOSED HIGHWAY RETAINING WALL	Check	DJO
Job No. 4872-22	Dwg No. H-01 Rev. -	Approved	DJO