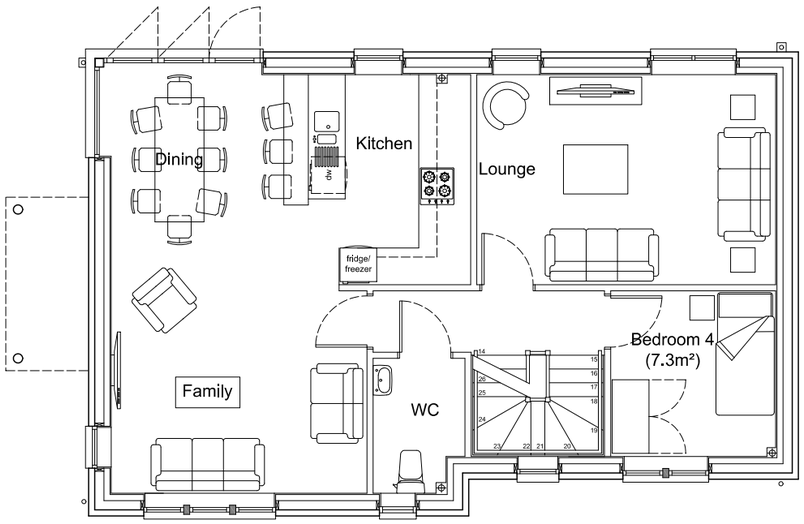

Upper Ground Floor Plan

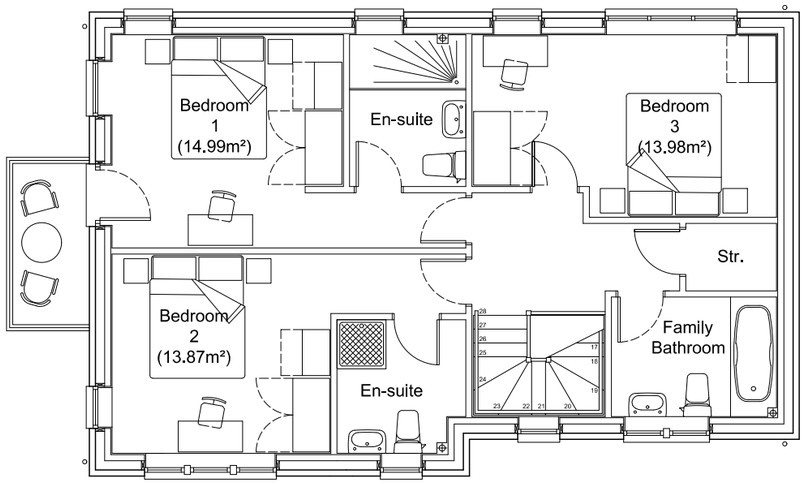

First Floor Plan

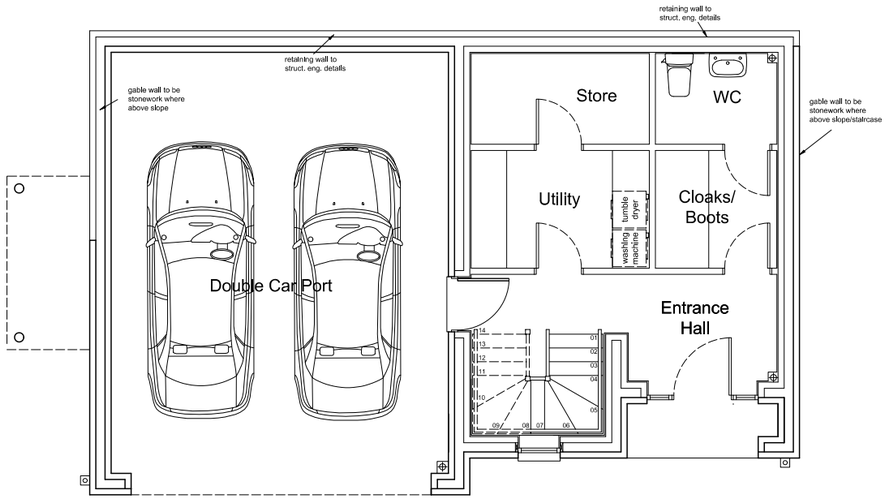

Lower Ground Floor Plan

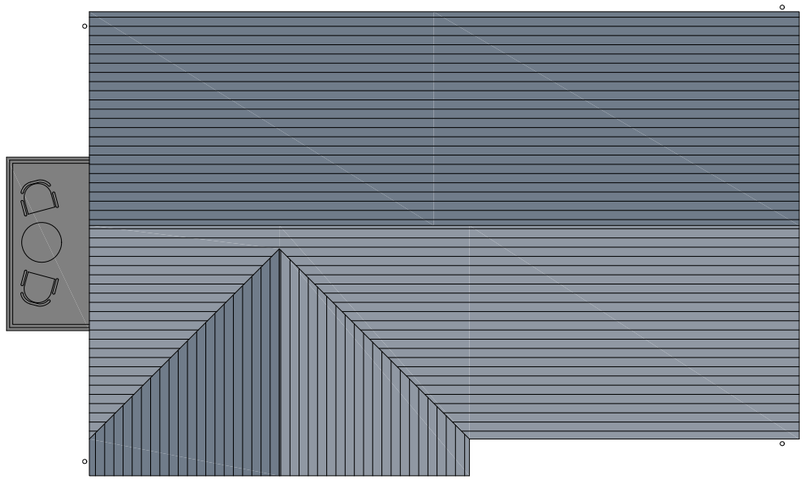

Roof Plan

REV	DATE	AMENDMENT	BY	CHKD
E	29/07/2022	Front elevation window arrangement altered.	GC	GG
D	25/07/2022	Scheme amended in accordance with clients comments dated 12/07/2022.	GC	GG
C	06/07/2022	Plot altered in accordance with site layout plan.	GC	GG

HNA architects
Architecture | Planning | Design

PROJECT:	Burn Road, Huddersfield				
CLIENT:	Wiggett Construction				
DRAWING:	Proposed Floor Plans - House Type E				
DRAWN BY:	GC	CHECKED BY:		CREATED: 06/07/2022	SCALE: 1:100 @ A3
STATUS:	Planning			DRAWING No: 1354/P/106	REVISION: E

DO NOT SCALE.
COPYRIGHT REMAINS WITH HNA ARCHITECTS Ltd.

TEMPLE WORKS, TEMPLE STREET, OLDHAM, OL13NJ
TEL: 0161 688 1820
E-MAIL: Info@hna-architects.co.uk

RIBA Chartered Practice