


Front Elevation




Side Elevation 01




Rear Elevation

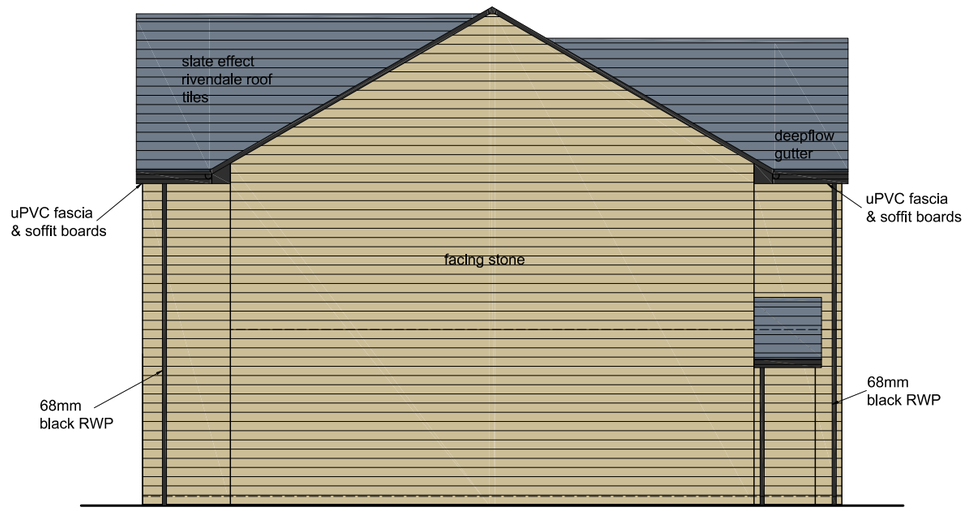


Side Elevation 02

| REV | DATE | AMENDMENT | BY | CHKD |
|---|---|---|---|---|
| | | | | |
| | | | | |
| | | | | |

HNAarchitects
Architecture | Planning | Design

| | | | | | |
|---|---|---|---|---|---|
| PROJECT: | Burn Road, Huddersfield | | | | |
| CLIENT: | Wiggett Construction | | | | |
| DRAWING: | Proposed Floor Plans - House Type A | | | | |
| DRAWN BY: | GC | CHECKED BY: | | DATE: 26/07/2022 | SCALE: 1:100 @ A3 |
| STATUS: | Planning | | | DRAWING No: 1354/P/201 | REVISION: |

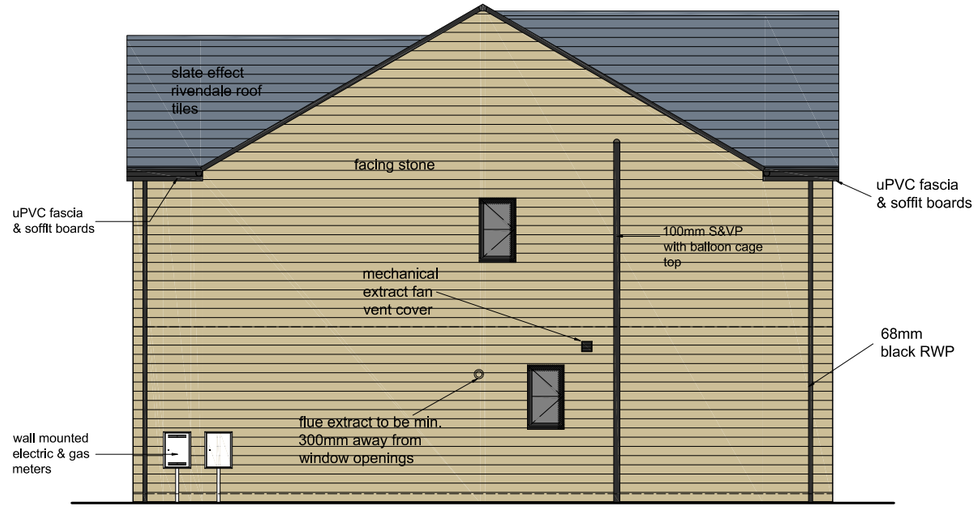DO NOT SCALE.
COPYRIGHT REMAINS WITH HNA ARCHITECTS Ltd.

HOLLINWOOD BUSINESS CENTRE, ALBERT STREET, OLDHAM, OL8 3QL
TEL: 0161 688 1820
E-MAIL: garry@hna-architects.co.uk : michael@hna-architects.co.uk

RIBA Chartered Practice