

Section A-A

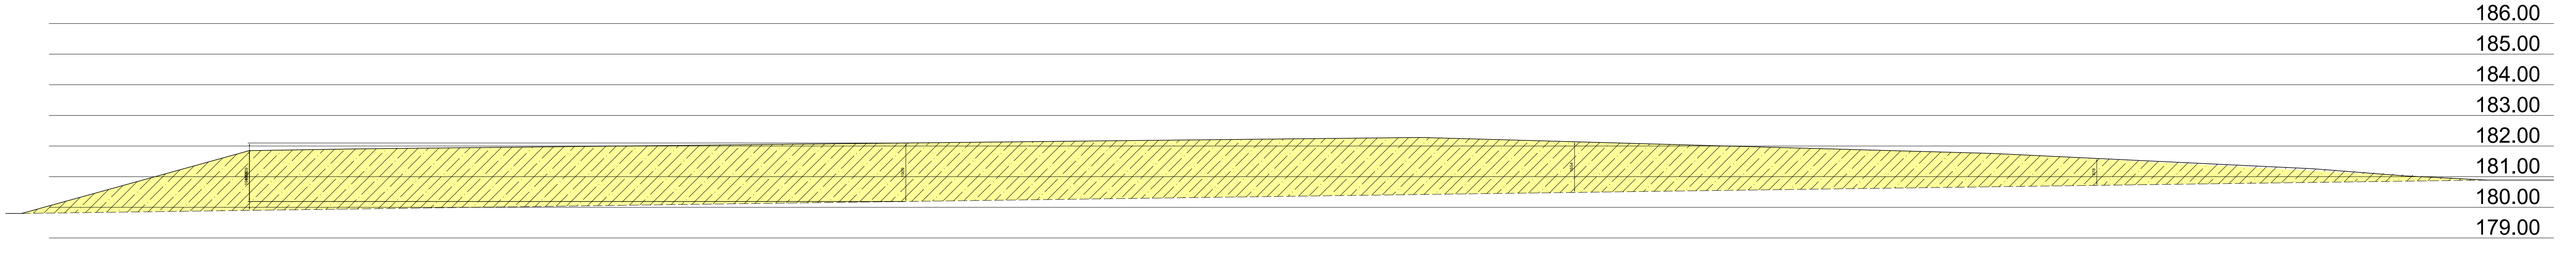

Section B-B

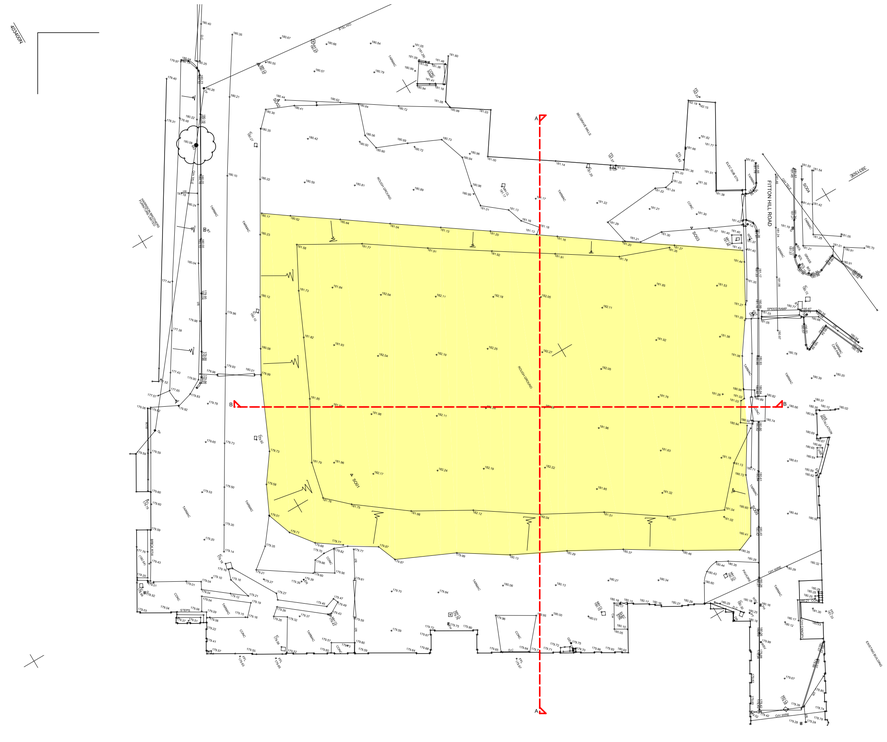

REV	DATE	AMENDMENT	BY	CHKD

HNA architects
Architecture | Planning | Design

PROJECT:	Belgrave Mill, Oldham				
CLIENT:	Client				
DRAWING:	Exisitng Cross Sections				
DRAWN BY:	GG	CHECKED BY:	GG	CREATED: June 22	SCALE: 1:100/500 @ A1
STATUS:	Existing			DRAWING No: 1304/Ex-02	REVISION:

DO NOT SCALE.
COPYRIGHT REMAINS WITH HNA ARCHITECTS Ltd.

TEMPLE WORKS, TEMPLE STREET, OLDHAM, OL1 3HJ
TEL: 0161 668 1820
E-MAIL: info@hna-architects.co.uk

RIBA Chartered Practice