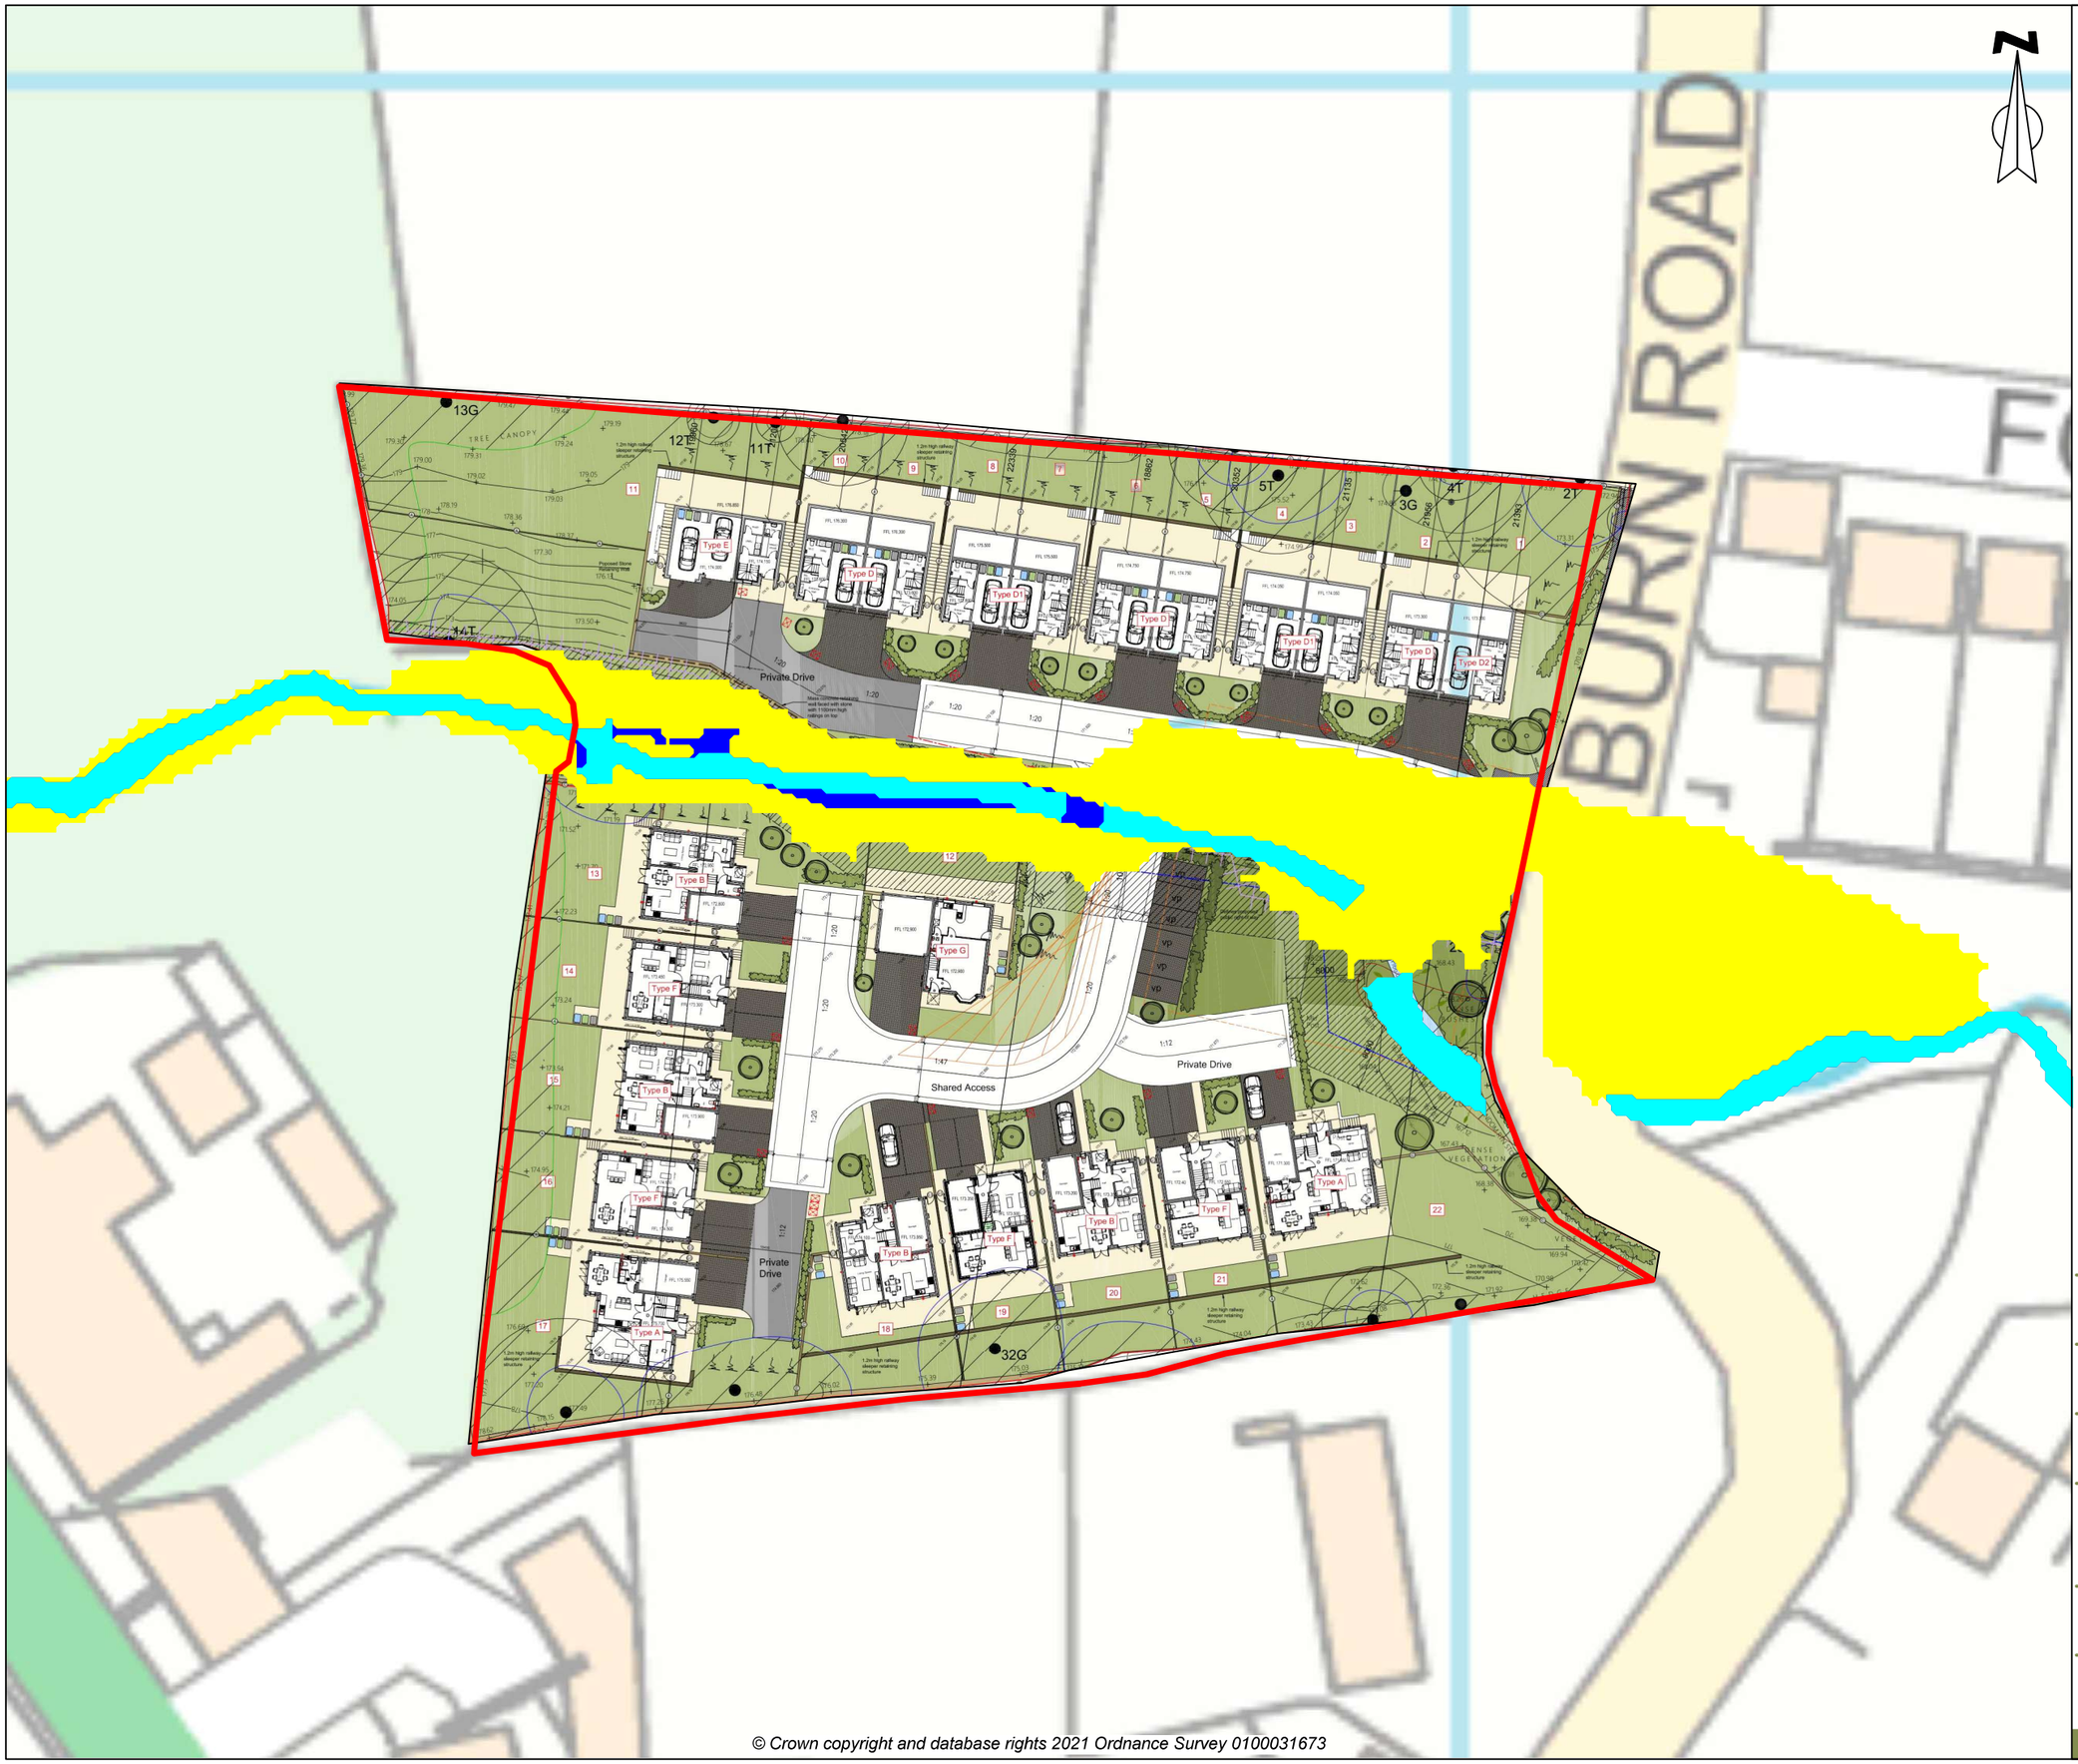

© Crown copyright and database rights 2021 Ordnance Survey 0100031673

Key

- Site Boundary
- 1000yr (Run 001)
- 1000yr (Run 006)
- 1000yr (Run 012)

enzygo environmental consultants

Samuel House, 5 Fox Valley Way, Stocksbridge, Sheffield, S36 2AA

CLIENT:
Wiggett Construction Group Limited

SCALE: 1:625@A3

PROJECT REF: SHF.1935.001

DRAWN: HDR

CHECKED: DA

DATE: Jul 2022

PROJECT:
Burn Road, Huddersfield
Hydraulic Modelling

TITLE:
100% Blockage Comparison

FIGURE NO:
SHF.1935.001.HY.D.001.A