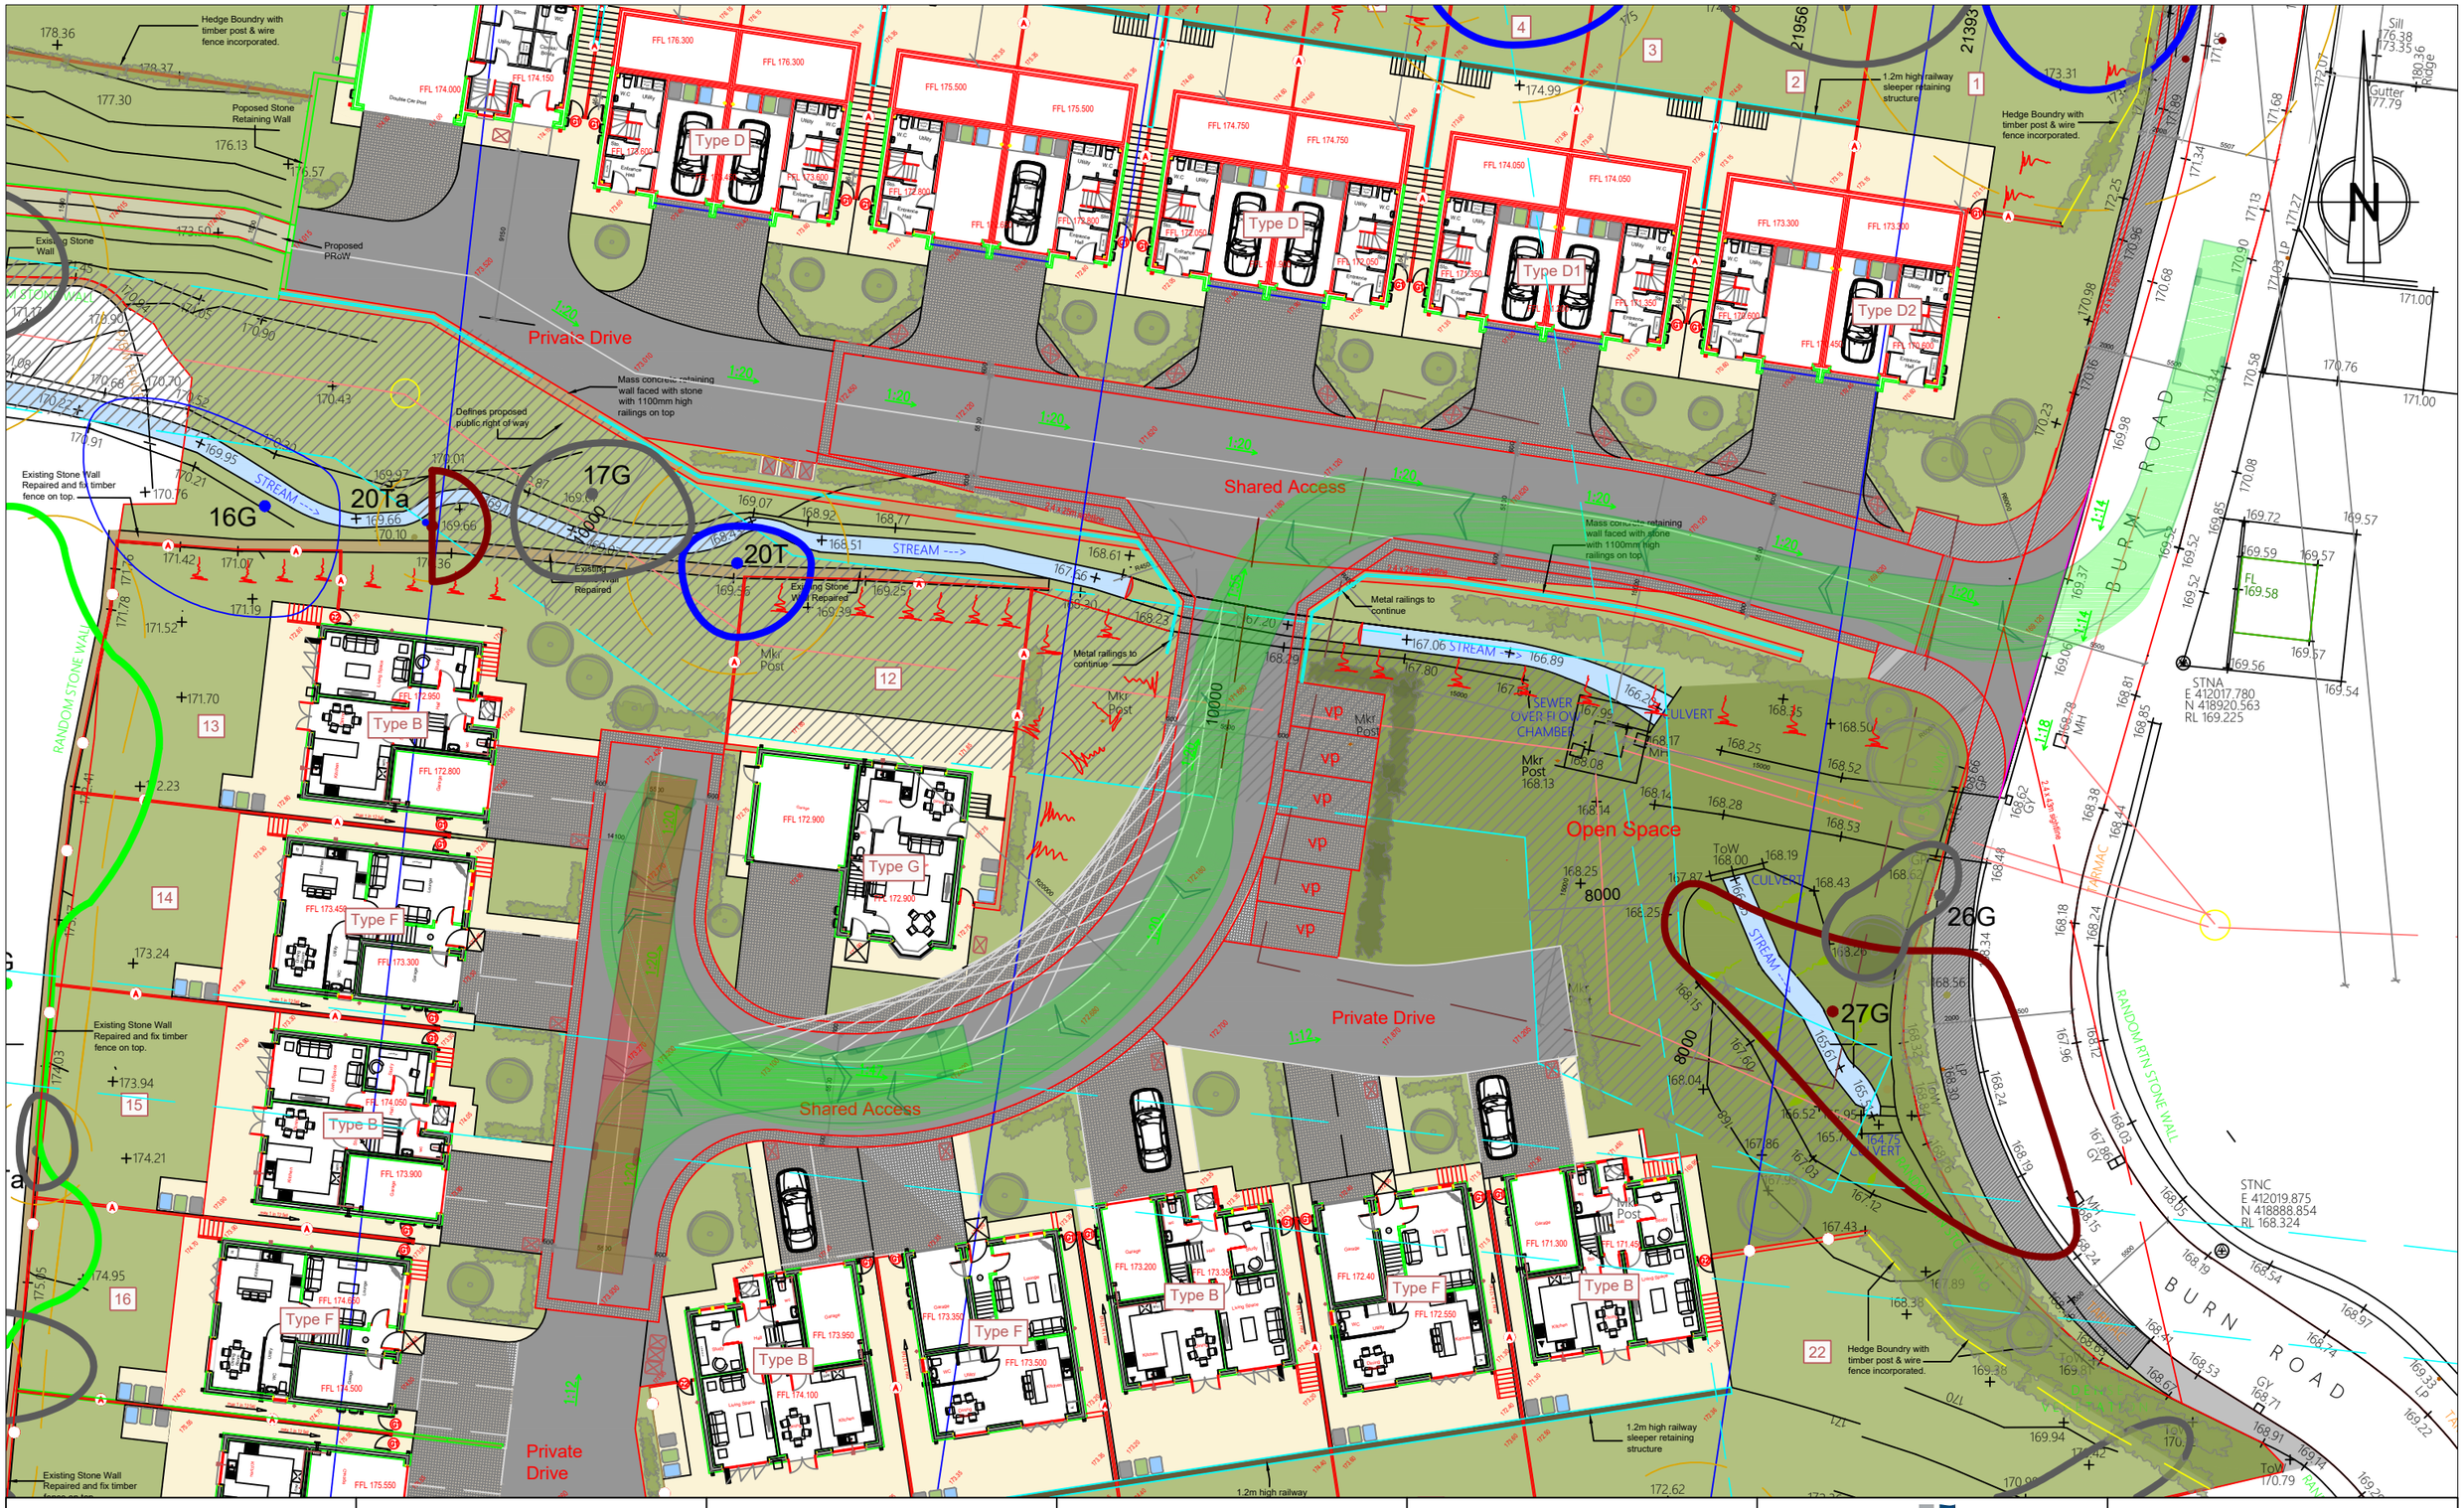

KEY PLAN

- VEHICLE BODY IN FORWARD GEAR
- VEHICLE BODY IN REVERSE GEAR
- VEHICLE CHASSIS IN FORWARD GEAR
- VEHICLE CHASSIS IN REVERSE GEAR

NOTES

Pumping Appliance	
Overall Length	7.900m
Overall Width	2.500m
Overall Body Height	3.300m
Min Body Ground Clearance	0.140m
Track Width	2.500m
Lock to lock time	4.00s
Kerb to Kerb Turning Radius	7.750m

REVISIONS *(CONTINUED)*

REVISIONS

P01	FIRST ISSUE					
	SR	21/03/23	CR	21/03/23	SD	21/03/23
REV	REVNOTES					
	DRAWNBY	DATE-D	CHKBY	DATE-C	APPBY	DATE-A

Hydrock

CLIENT: WIGGET HOMES

PROJECT: BURNS ROAD BIRCHENCLIFFE

TITLE: SWEPT PATH ANALYSIS: PUMPING APPLIANCE (7.9M FIRE TENDER)

HYDROCK PROJECT NO.: 24030

SCALE @ A3: NTS

STATUS DESCRIPTION: SUITABLE FOR COMMENT

STATUS: S3

DRAWING NO.: 24030-HYD-XX-XX-DR-TP-1003

REVISION: P01