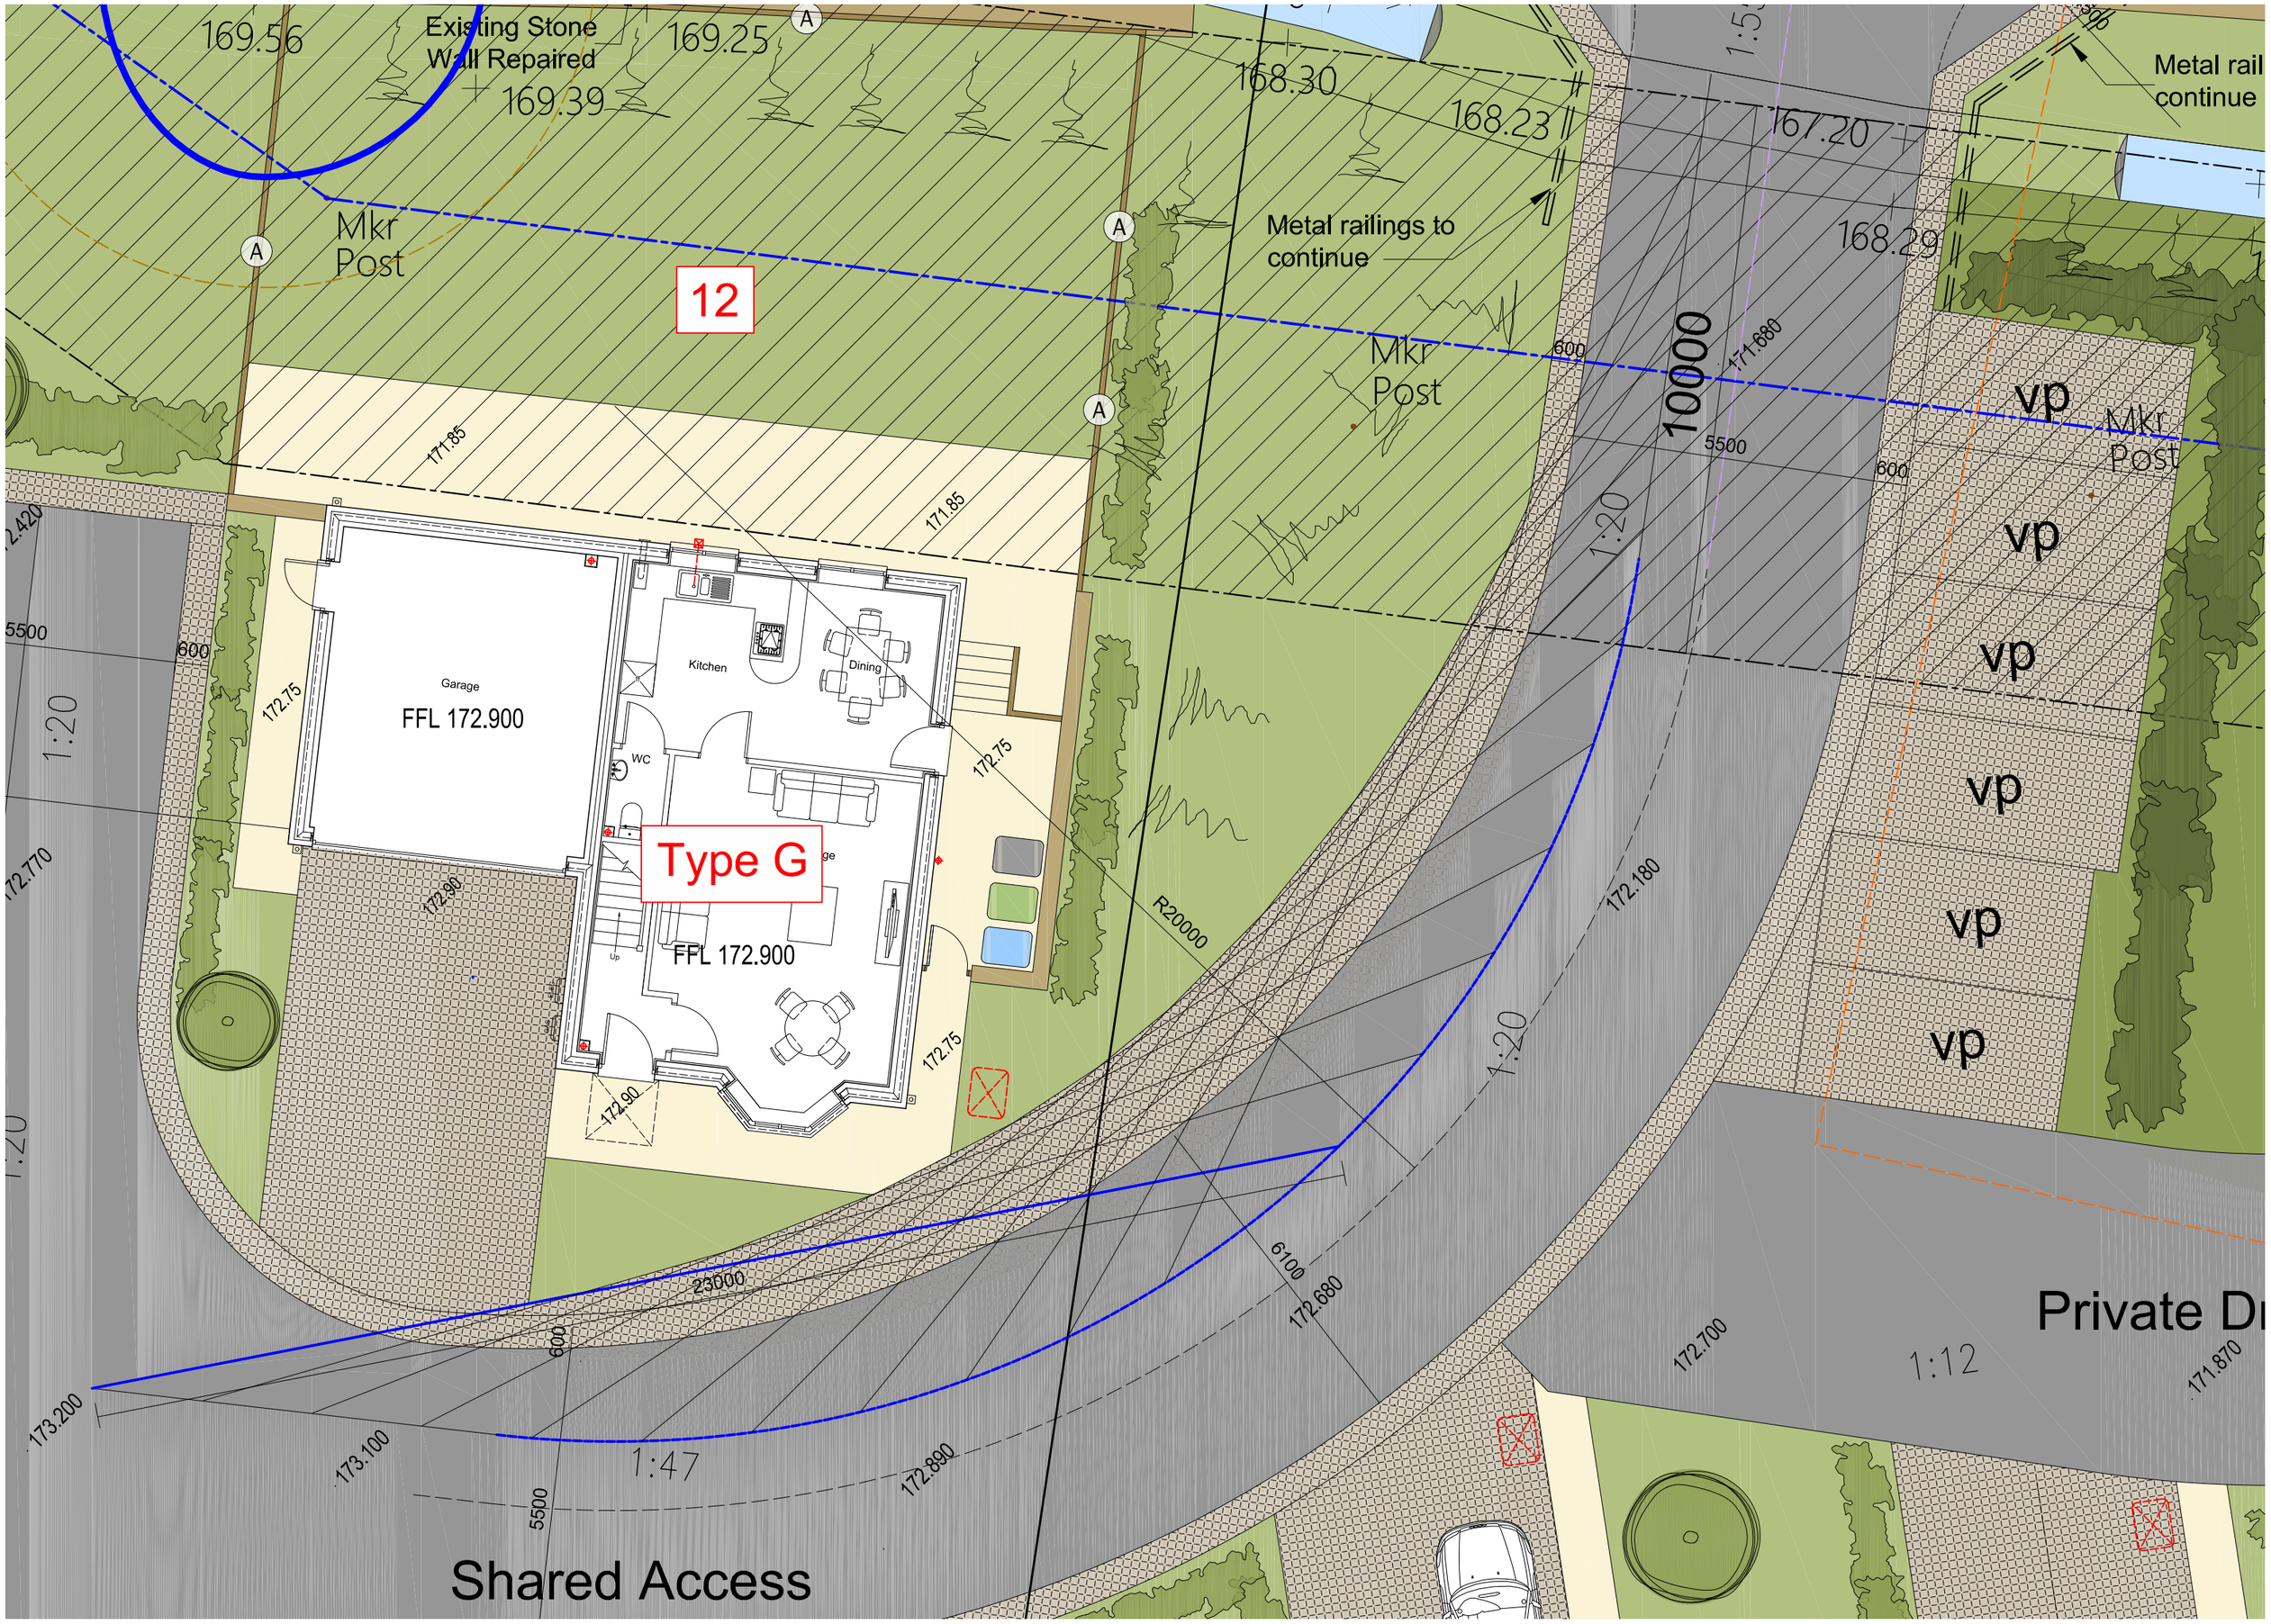

Existing Stone Wall Repaired
169.56
169.25
169.39
168.30
168.23
167.20
168.29
Metal rail continue
Metal railings to continue
Mkr Post
12
Mkr Post
Mkr Post
10000
vp
vp
vp
vp
vp
vp
Garage
FFL 172.900
Kitchen
Dining
WC
Type G
FFL 172.900
R20000
1:20
1:20
1:20
1:47
1:12
23000
6100
Private Dr
Shared Access