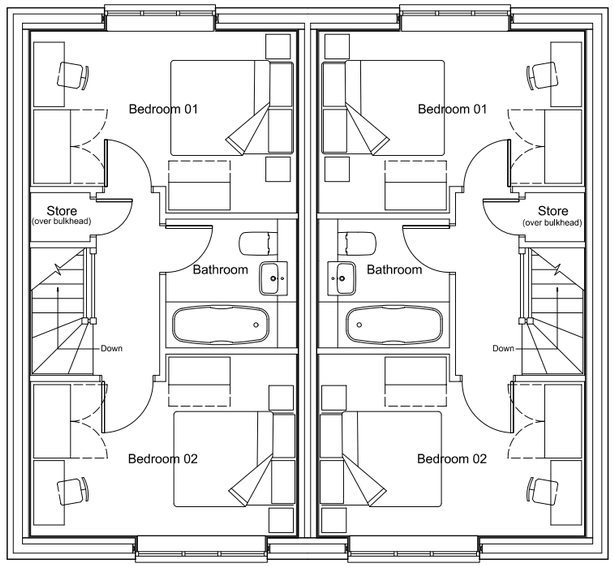

First Floor Plan



Propsoed Roof Plan

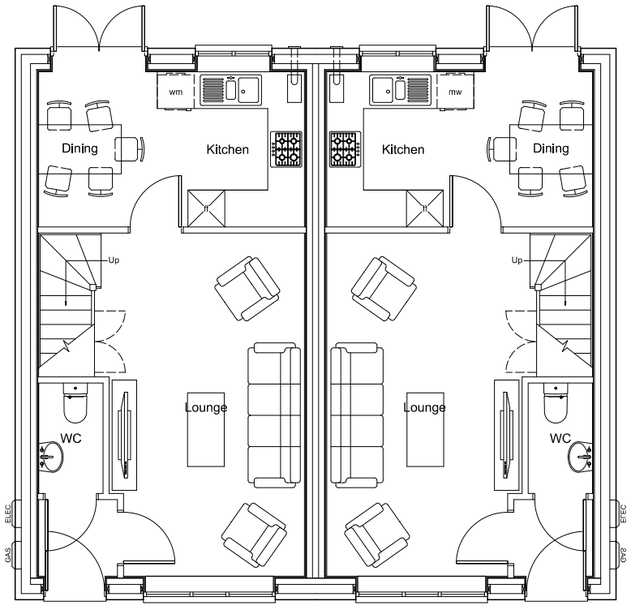

Ground Floor Plan

REV	DATE	AMENDMENT	BY	CHKD
C	16/06/2023	House Type amended to Semi-Detached 2Bed/4Person	GG	GG
B	25/07/2022	Scheme amended in accordance with clients comments dated 12/07/2022.	GC	GG
A	07/07/2022	First floor reduced in size to accommodate 6no. persons.	GC	GG

HNA architects

Architecture | Planning | Design

PROJECT:	Burn Road, Huddersfield				
CLIENT:	Wiggett Construction				
DRAWING:	Proposed Floor Plans - House Type G				
DRAWN BY:	GC	CHECKED BY:		CREATED: 06/07/2022	SCALE: 1:100 @ A3
STATUS:	Planning			DRAWING No: 1354/P/108	REVISION: C

DO NOT SCALE.
COPYRIGHT REMAINS WITH HNA ARCHITECTS Ltd.

TEMPLE WORKS, TEMPLE STREET, OLDHAM, OL13NJ
TEL: 0161 688 1820
E-MAIL: Info@hna-architects.co.uk

RIBA Chartered Practice