

Cross Section C-C

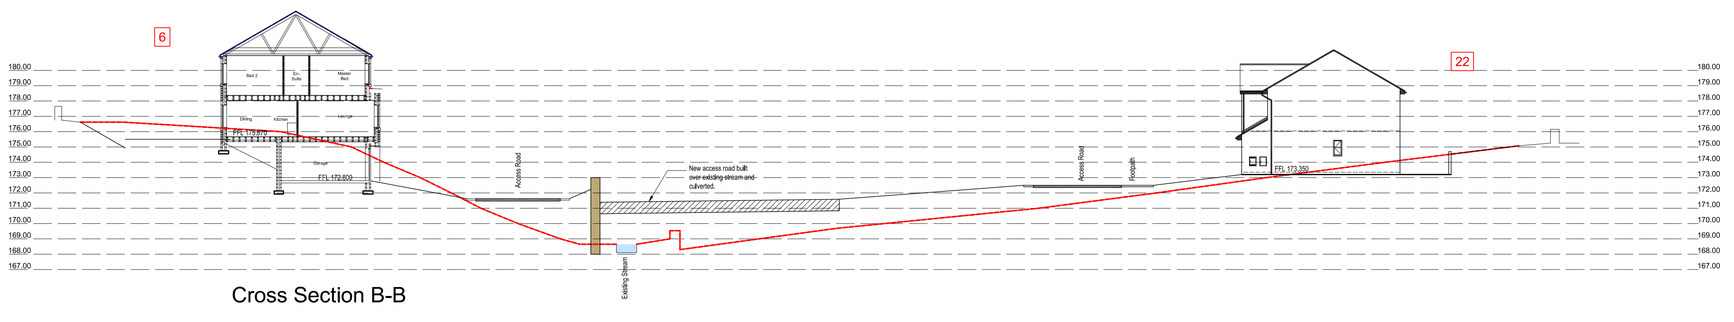

Cross Section B-B



Cross Section A-A



REV	DATE	AMENDMENT	BY	CHKD
C	19/06/2023	Apartments incorporated and Plot numbers amended	GG	GG
B	05/07/2022	Levels amended in accordance with clients comments.	GC	GG
A	21/12/2021	Cross Sections amended to tie in with proposed site levels.	GG	--

HNAarchitects
Architecture | Planning | Design

PROJECT:	Burn Road, Huddersfield				
CLIENT:	Wiggett Construction				
DRAWING:	Proposed Cross Sections				
DRAWN BY:	GC	CHECKED BY:	GG	DATE: 26/10/2021	SCALE: 1:200 @ A1
STATUS:	Planning			DRAWING No: 1354/P/301	REVISION: C

DO NOT SCALE.
COPYRIGHT REMAINS WITH HNA ARCHITECTS Ltd.

HOLLINWOOD BUSINESS CENTRE, ALBERT STREET, OLDHAM, OL8 3QL
TEL: 0161 688 1820
E-MAIL: garry@hna-architects.co.uk : michael@hna-architects.co.uk

RIBA Chartered Practice