

Street Elevation 1 (plots 1 -13)



Street Elevation 2 (plots 20 - 25)

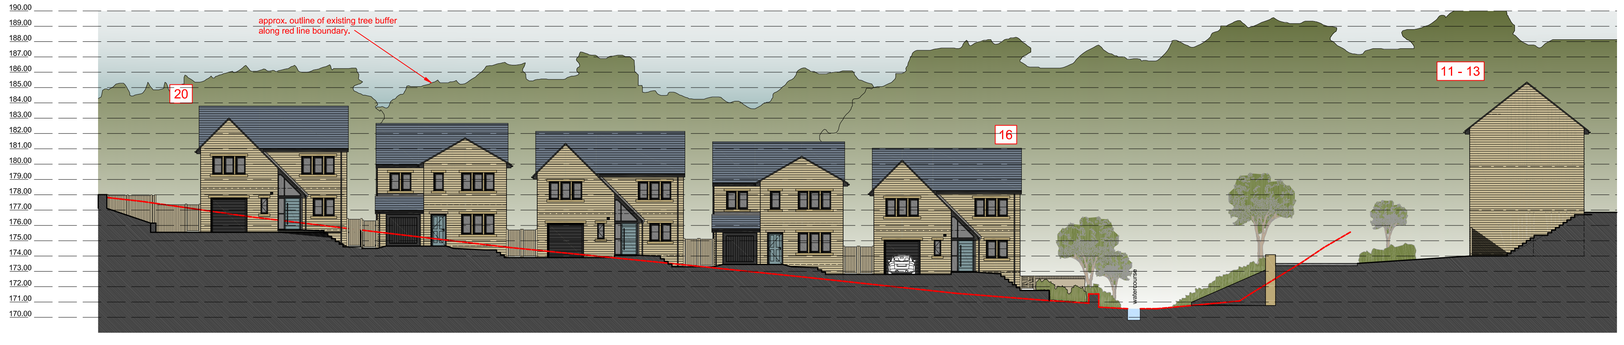

Street Elevation 3 (plots 11 - 20)



REV	DATE	AMENDMENT	BY	CHKD
D	19/06/2023	Apartments incorporated and Plot numbers amended to tie in with amended site layout	GG	GG
C	01/08/2022	Plot 11 updated to house type revision e; context and boundary treatments added.	GC	GG
B	04/07/2022	Levels amended in accordance with clients comments.	GC	GG

HNAarchitects
Architecture | Planning | Design

PROJECT:	Burn Road, Huddersfield				
CLIENT:	Wiggett Construction				
DRAWING:	Proposed Street Elevations				
DRAWN BY:	GC	CHECKED BY:	GG	DATE: 27/10/2021	SCALE: 1:200 @ A1
STATUS:	Planning			DRAWING No: 1354/P/302	REVISION: D

DO NOT SCALE.
COPYRIGHT REMAINS WITH HNA ARCHITECTS Ltd.

HOLLINWOOD BUSINESS CENTRE, ALBERT STREET, OLDHAM, OL8 3QL
TEL: 0161 688 1820
E-MAIL: garry@hna-architects.co.uk : michael@hna-architects.co.uk

RIBA Chartered Practice