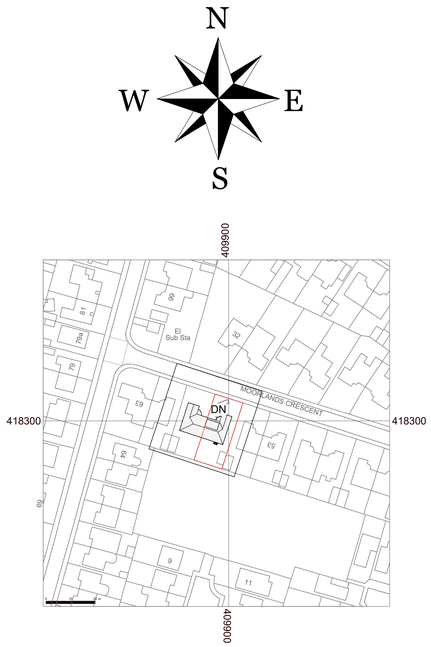

Location Plan
1 : 1250

Site Plan
1 : 500

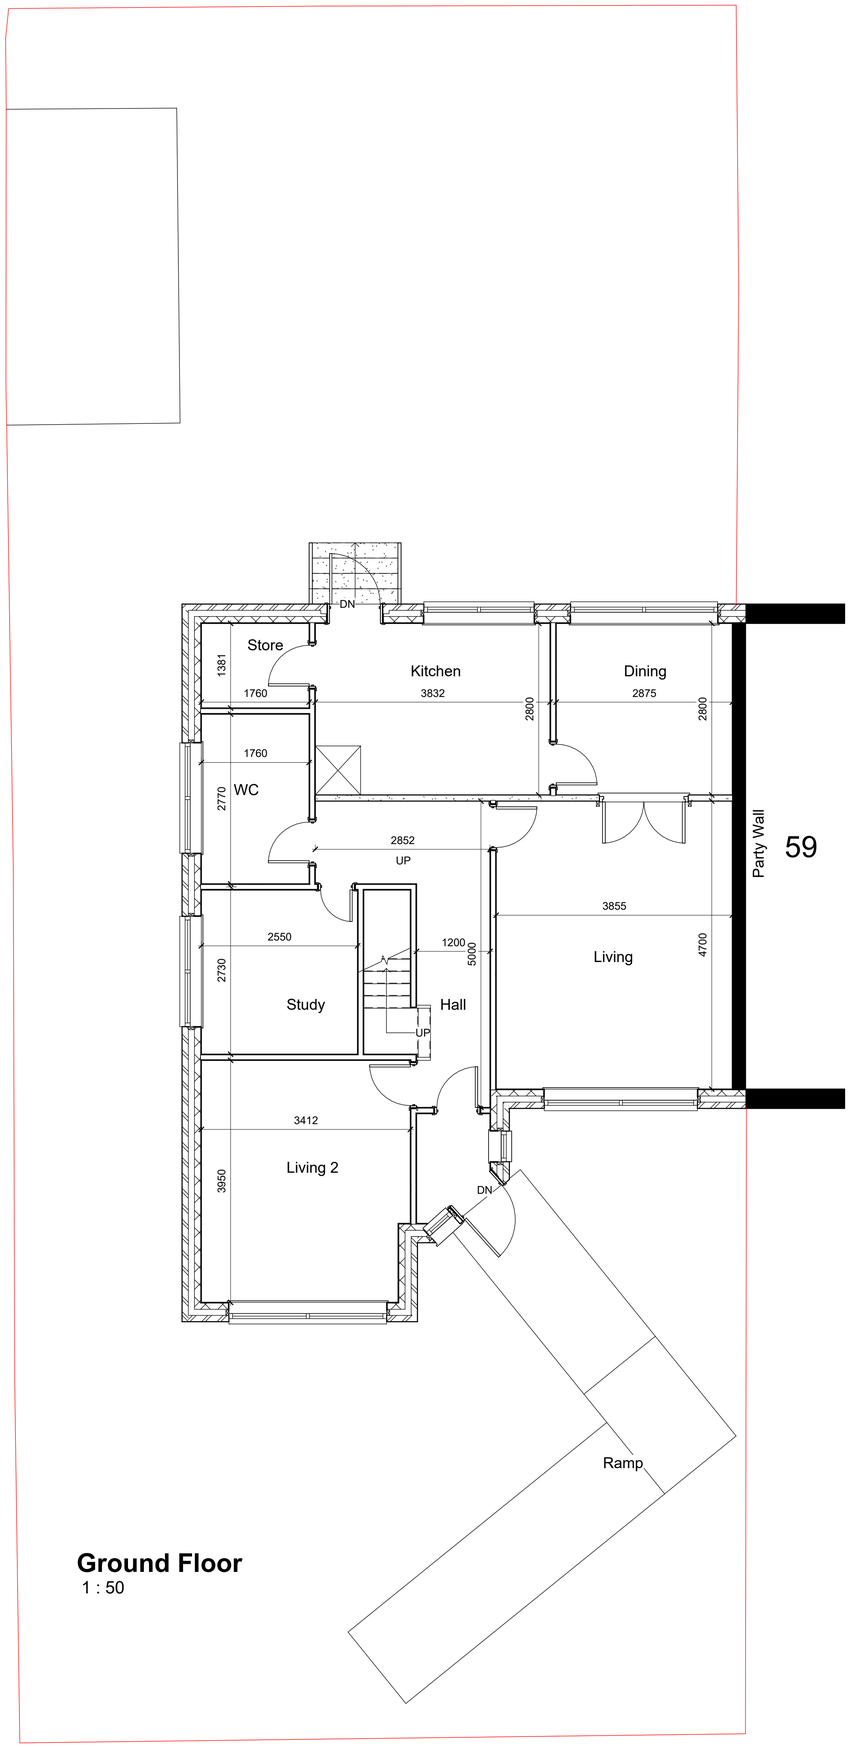

Ground Floor
1 : 50

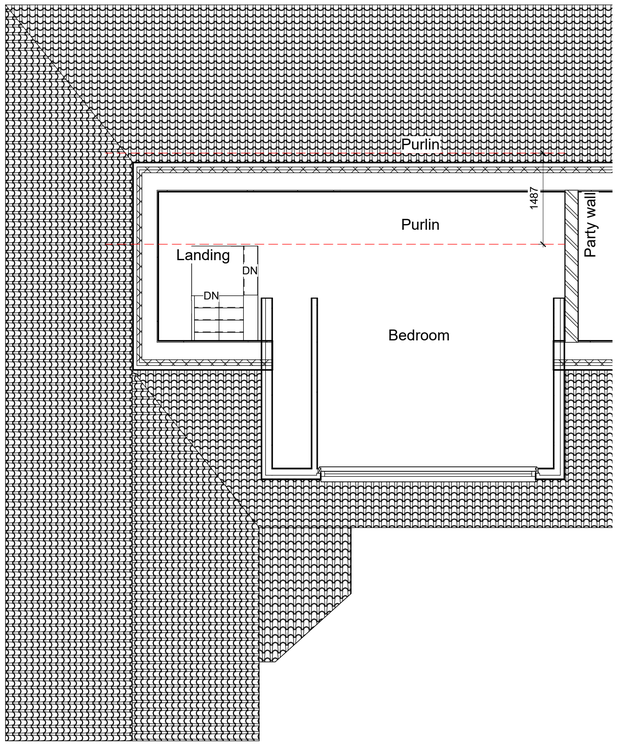

Roof
1 : 50

TREND ARCHITECTURE
T: 01484 941051
plan@trendarchitecture.co.uk
www.trendarchitecture.co.uk

Hasan
57 Moorlands Crescent, Huddersfield, HD3 3UF

Drawing Title:
Existing Layout

Scale: As indicated@A1 Issue Date: 17/12/21

Drawn By: NG Checked by: JA

Drawing Number: TR-A21-1202-001 Revision:

Reason For Issue:
Planning

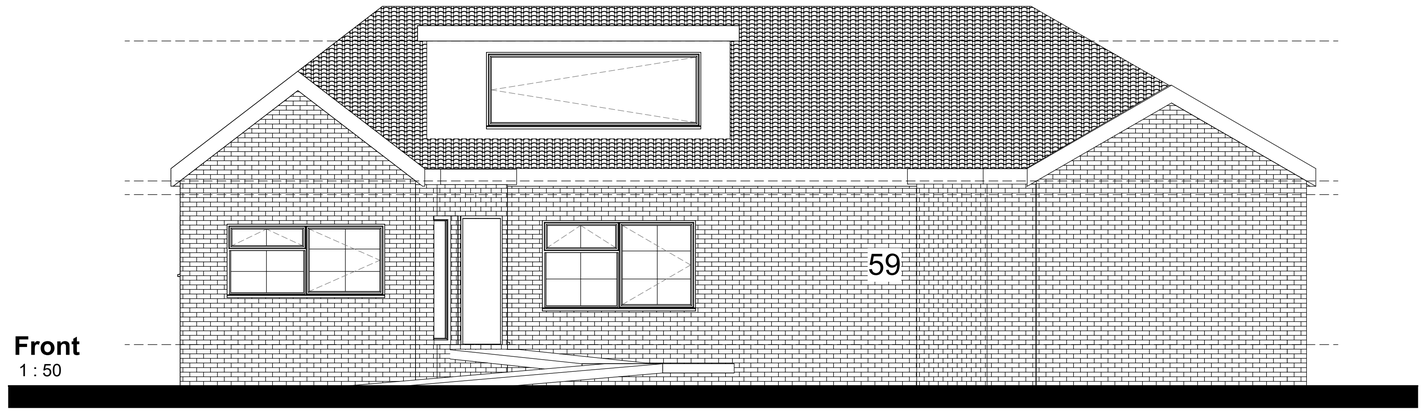

Front
1 : 50

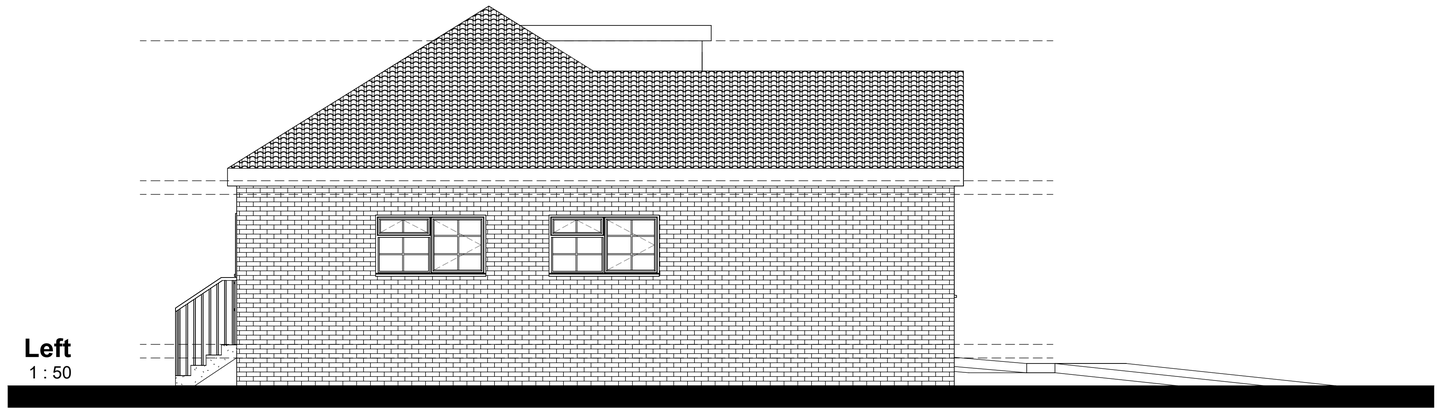

Left
1 : 50

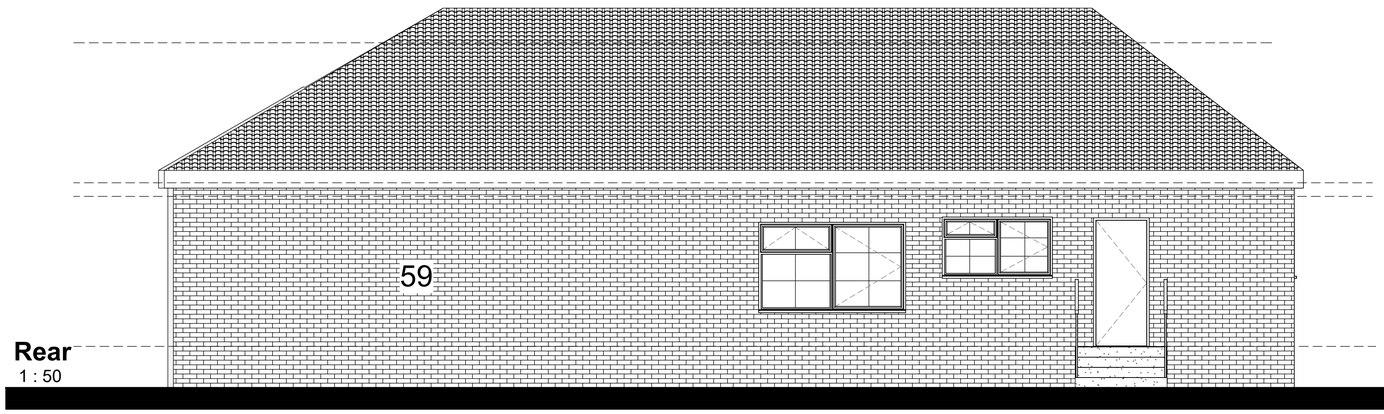

Rear
1 : 50

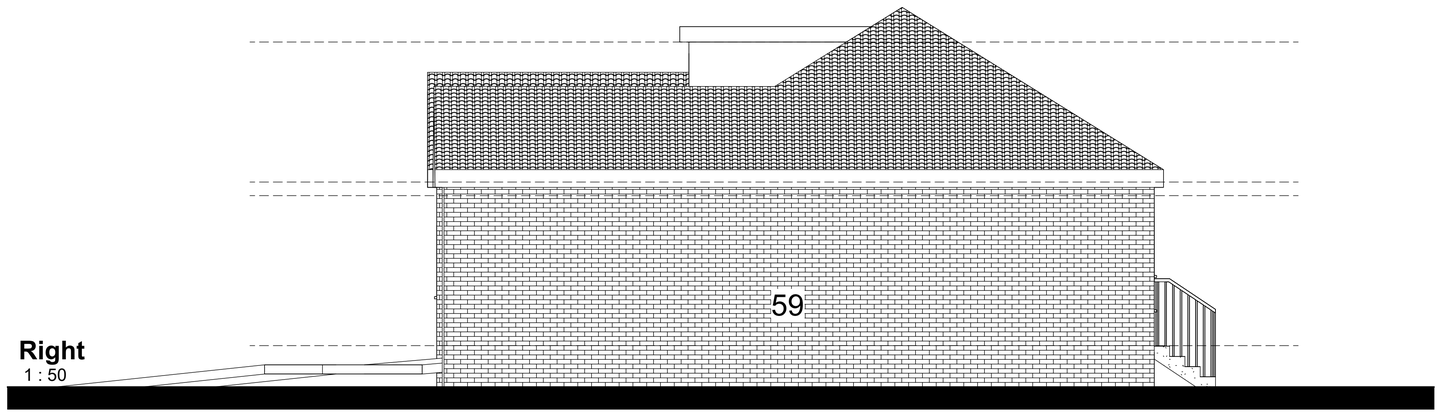

Right
1 : 50

TREND
ARCHITECTURE
T: 01484 941051
plan@trendarchitecture.co.uk
www.trendarchitecture.co.uk

Hasan
57 Moorlands Crescent, Huddersfield, HD3 3UF

Drawing Title:
Existing Elevation

Scale: 1 : 50@A1 Issue Date: 17/12/21

Drawn By: NG Checked by: JA

Drawing Number: TR-A21-1202-002 Revision:

Reason For Issue:
Planning