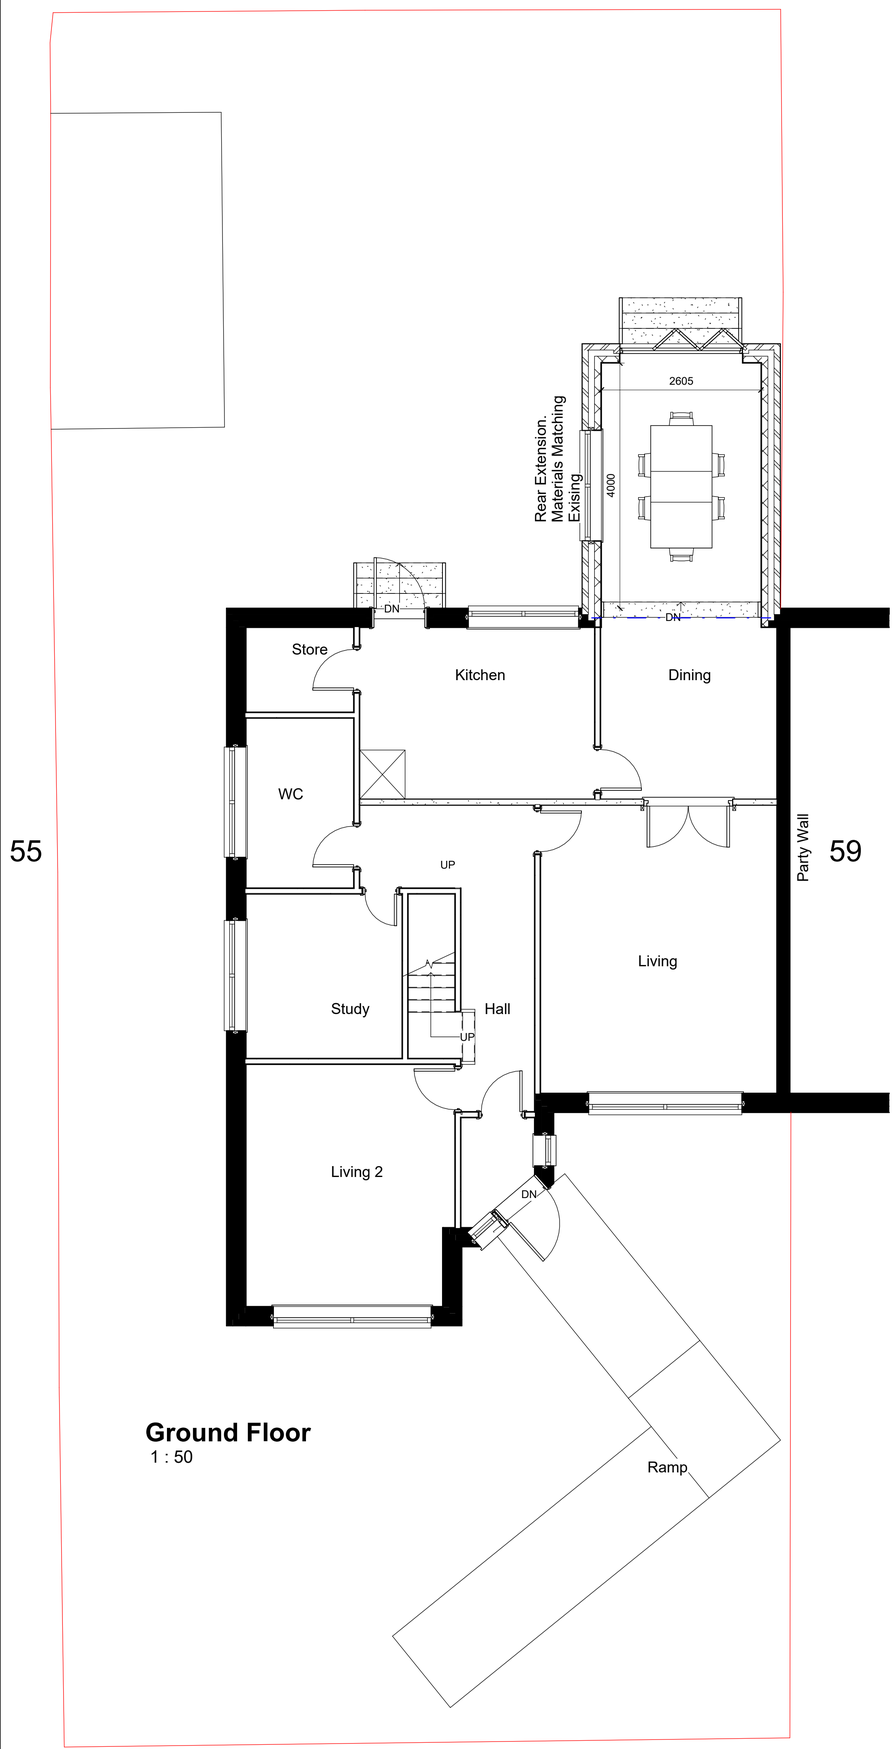

Ground Floor
1 : 50

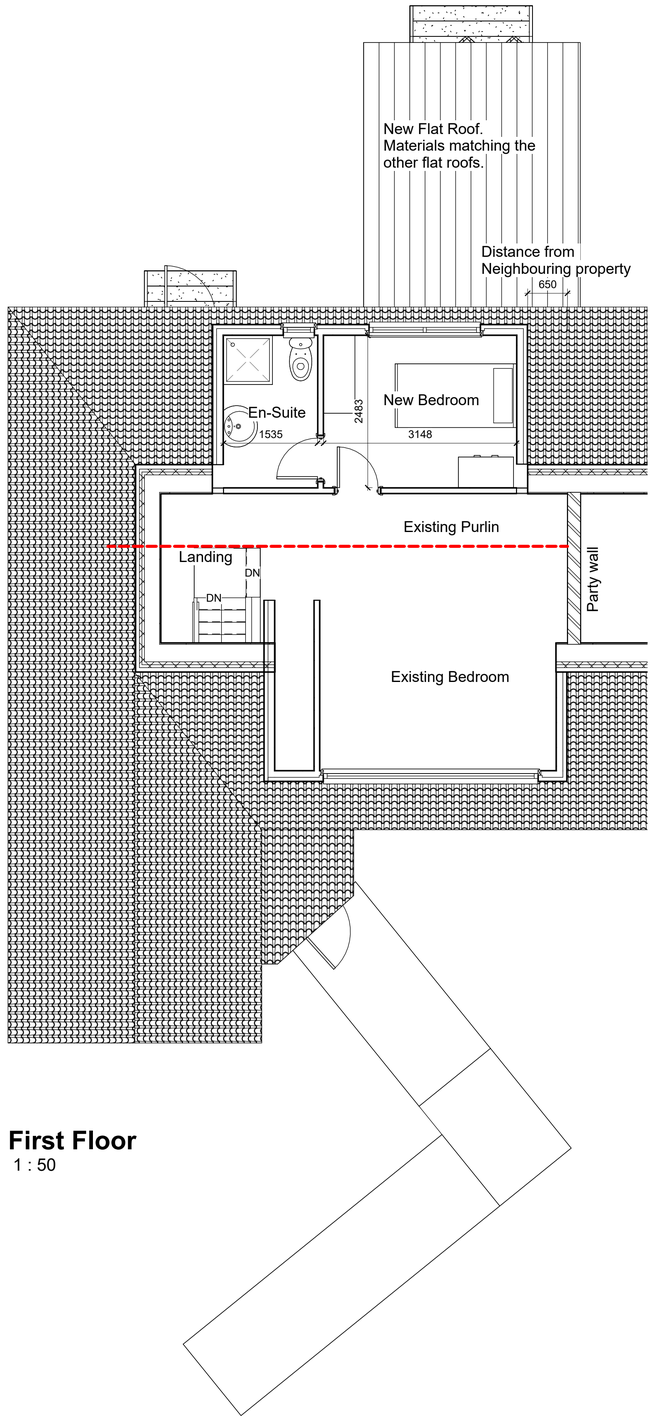

First Floor
1 : 50

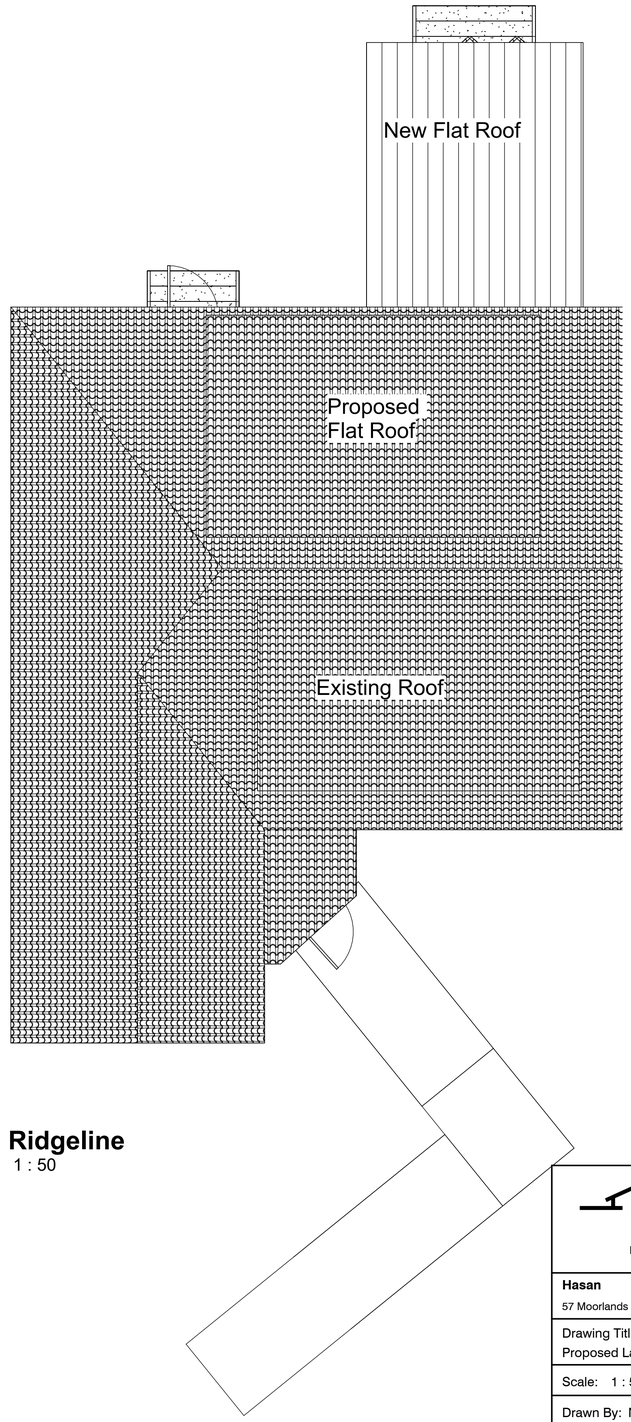

Ridgeline
1 : 50

TREND
ARCHITECTURE
T: 01484 941051
plan@trendarchitecture.co.uk
www.trendarchitecture.co.uk

Hasan
57 Moorlands Crescent, Huddersfield, HD3 3UF

Drawing Title:
Proposed Layout

Scale: 1 : 50@A1 Issue Date: 02/03/22

Drawn By: NG Checked by: JA

Drawing Number: TR-A21-1202-010 Revision: A

Reason For Issue:
Planning Application