

55

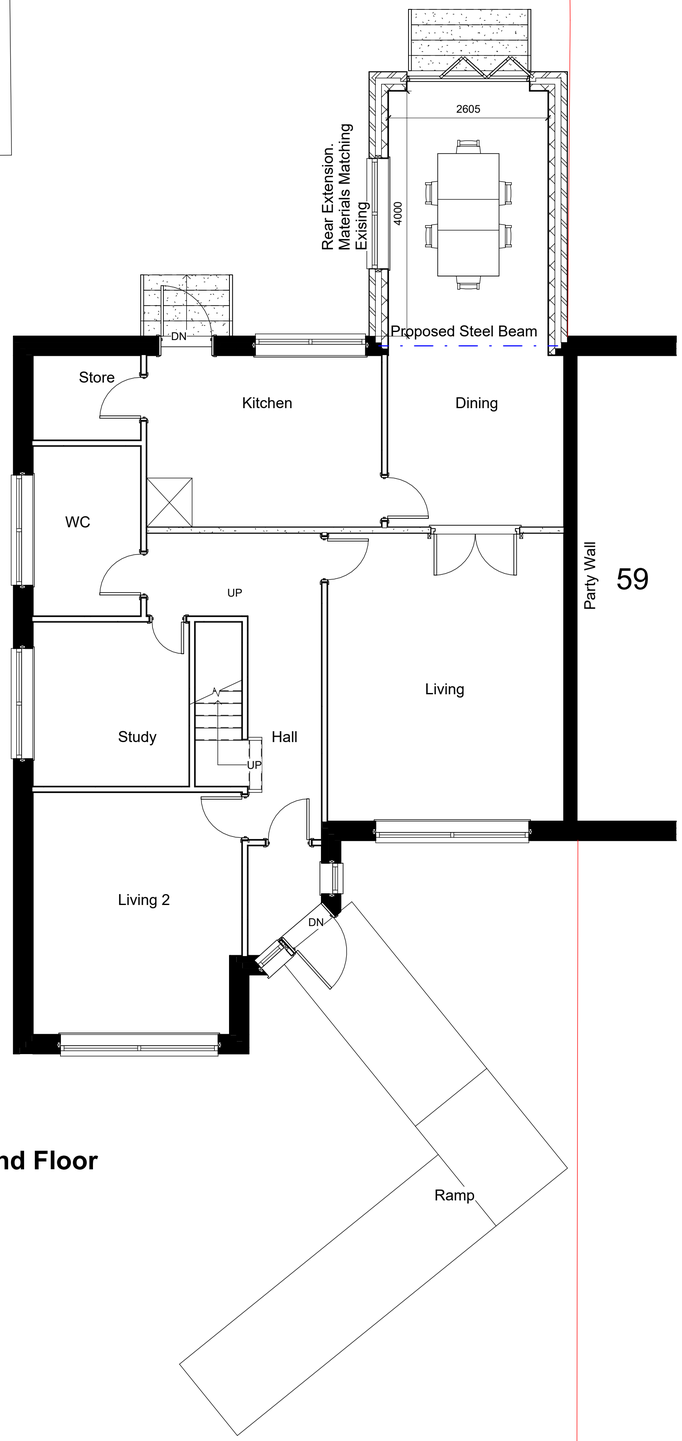


59

Ground Floor
1 : 50

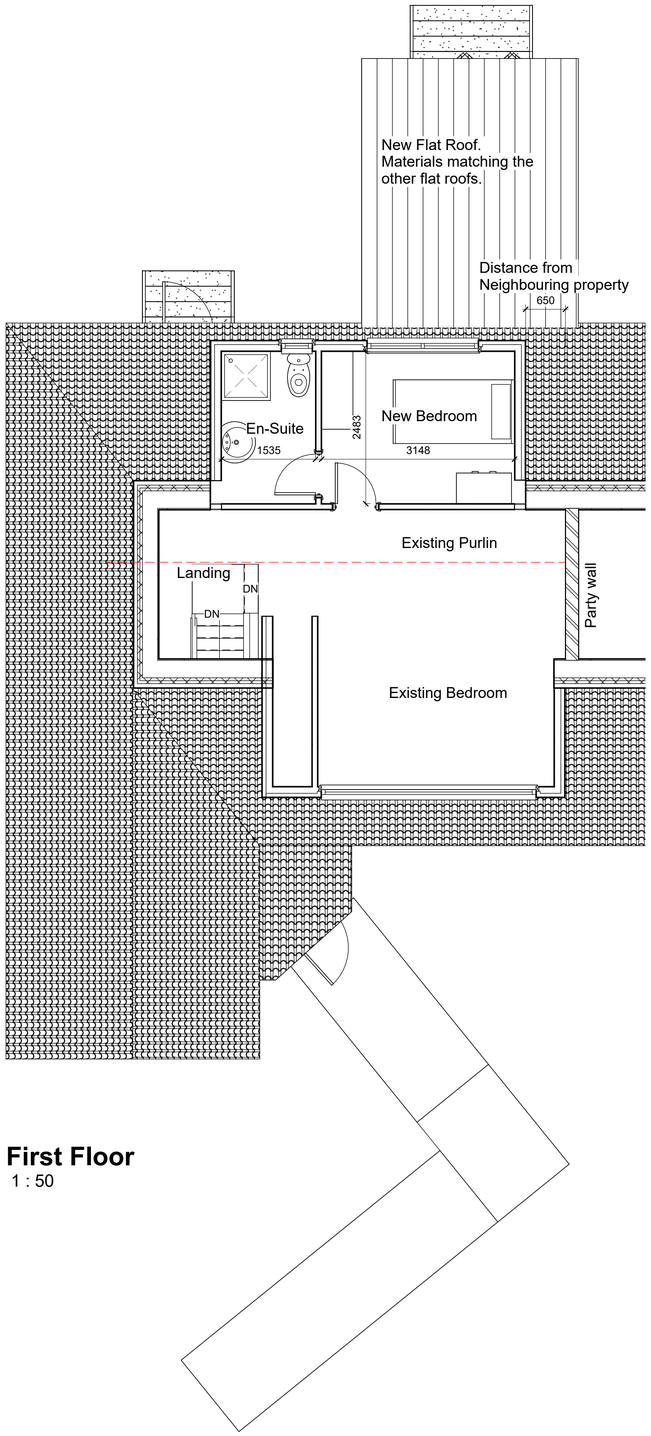

First Floor
1 : 50

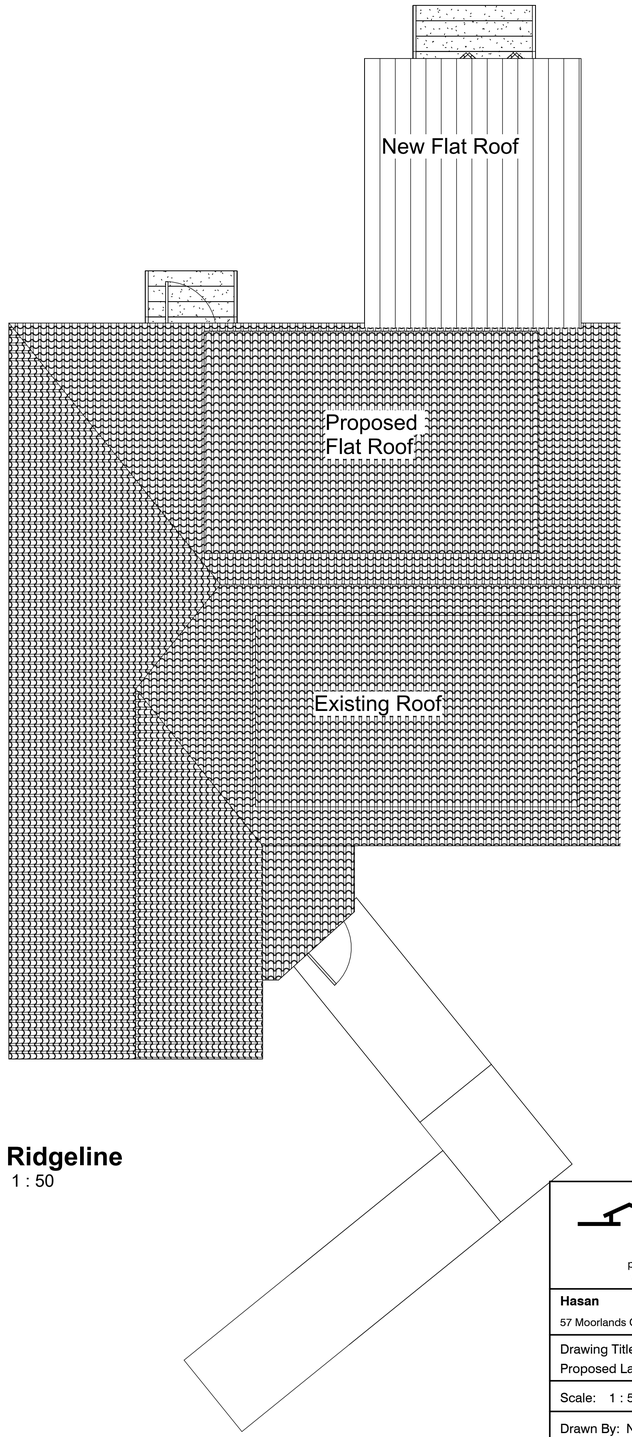

Ridgeline
1 : 50

TREND
ARCHITECTURE
T: 01484 941051
plan@trendarchitecture.co.uk
www.trendarchitecture.co.uk

Hasan
57 Moorlands Crescent, Huddersfield, HD3 3UF

Drawing Title:
Proposed Layout


Scale: 1 : 50@A1 Issue Date: 20/12/21

Drawn By: NG Checked by: JA


Drawing Number: TR-A21-1202-010 Revision:

Reason For Issue:
Planning


Front
1 : 50

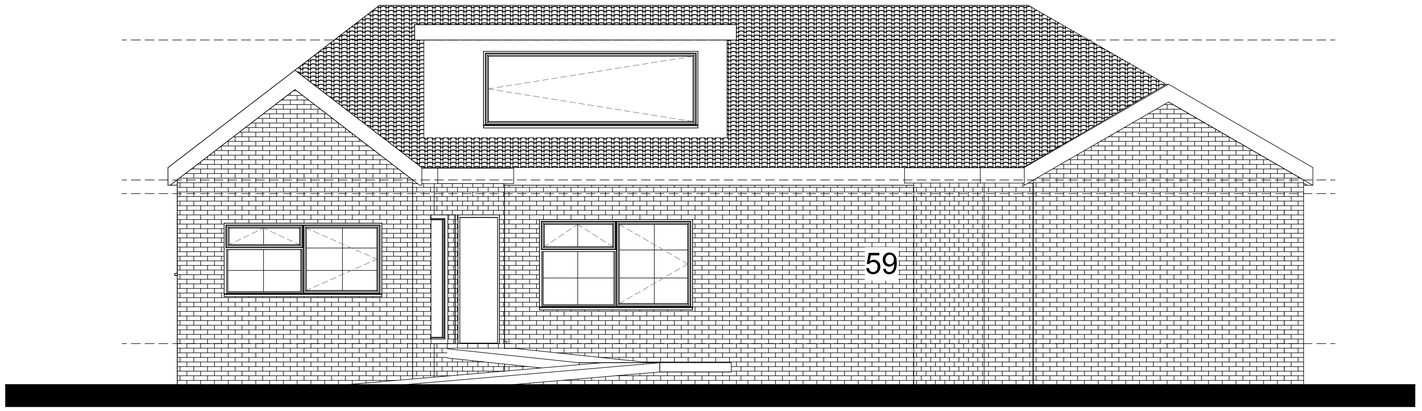


Rear
1 : 50

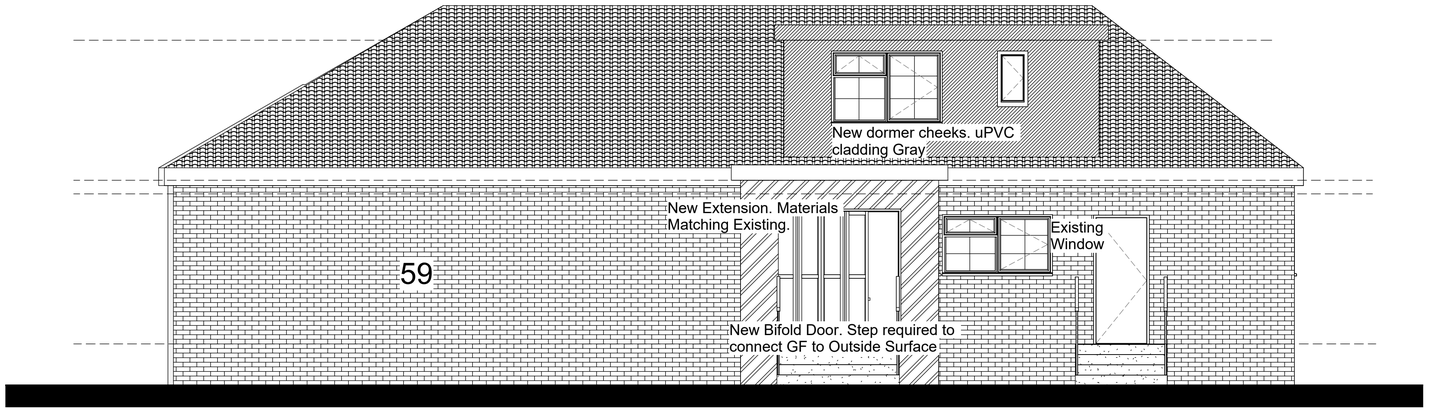


Left
1 : 50

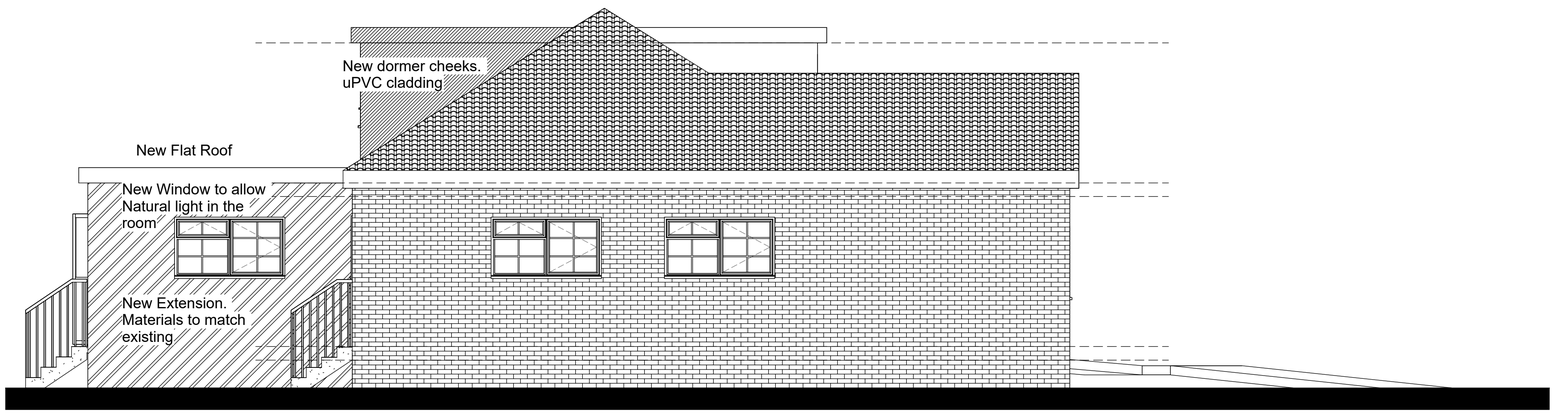

Right
1 : 50

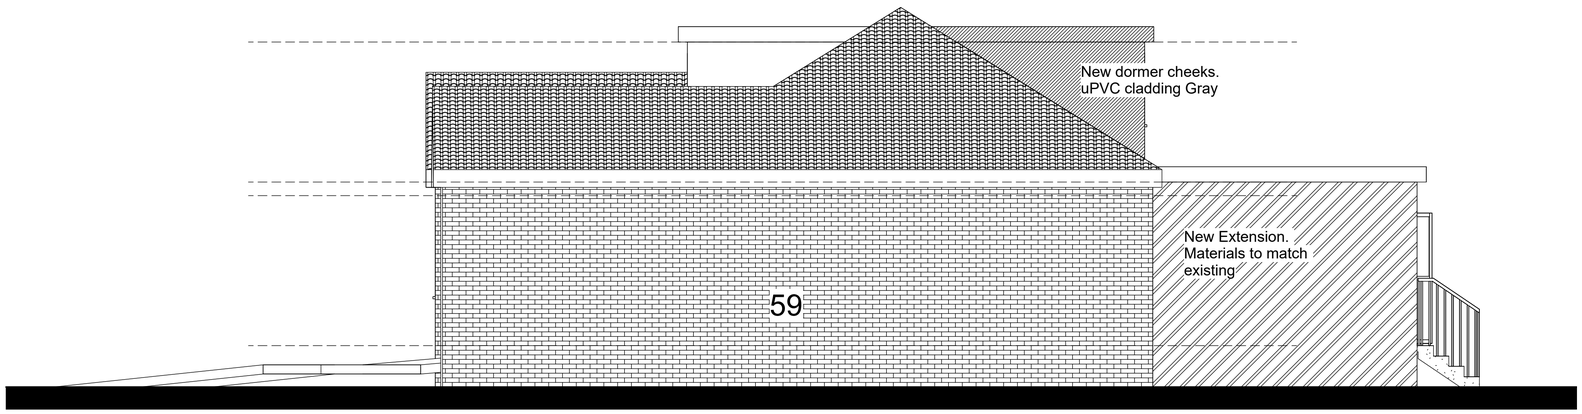

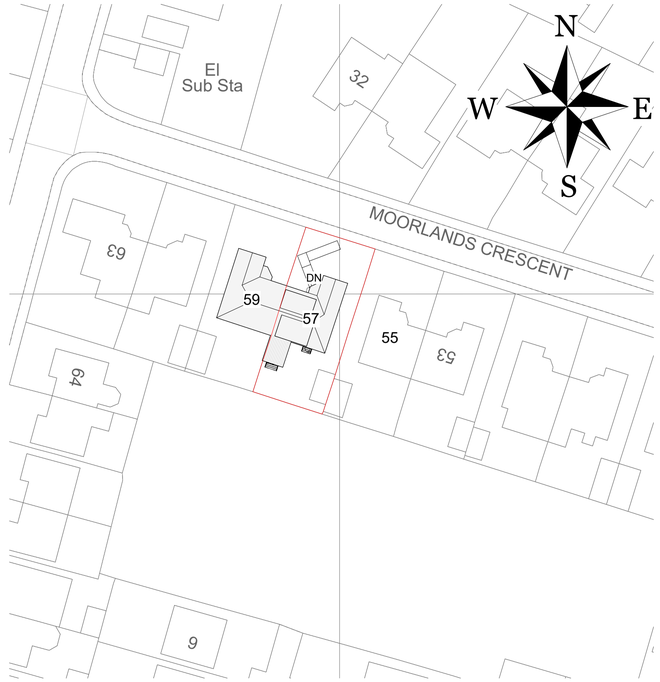

Site Plan
1 : 500

TREND ARCHITECTURE
T: 01484 941051
plan@trendarchitecture.co.uk
www.trendarchitecture.co.uk

Hasan
57 Moorlands Crescent, Huddersfield, HD3 3UF


Drawing Title:
Proposed Elevation and Site Plan

Scale: As indicated@A1 Issue Date: 20/12/21

Drawn By: NG Checked by: JA

Drawing Number: TR-A21-1202-011 Revision:

Reason For Issue:
Planning

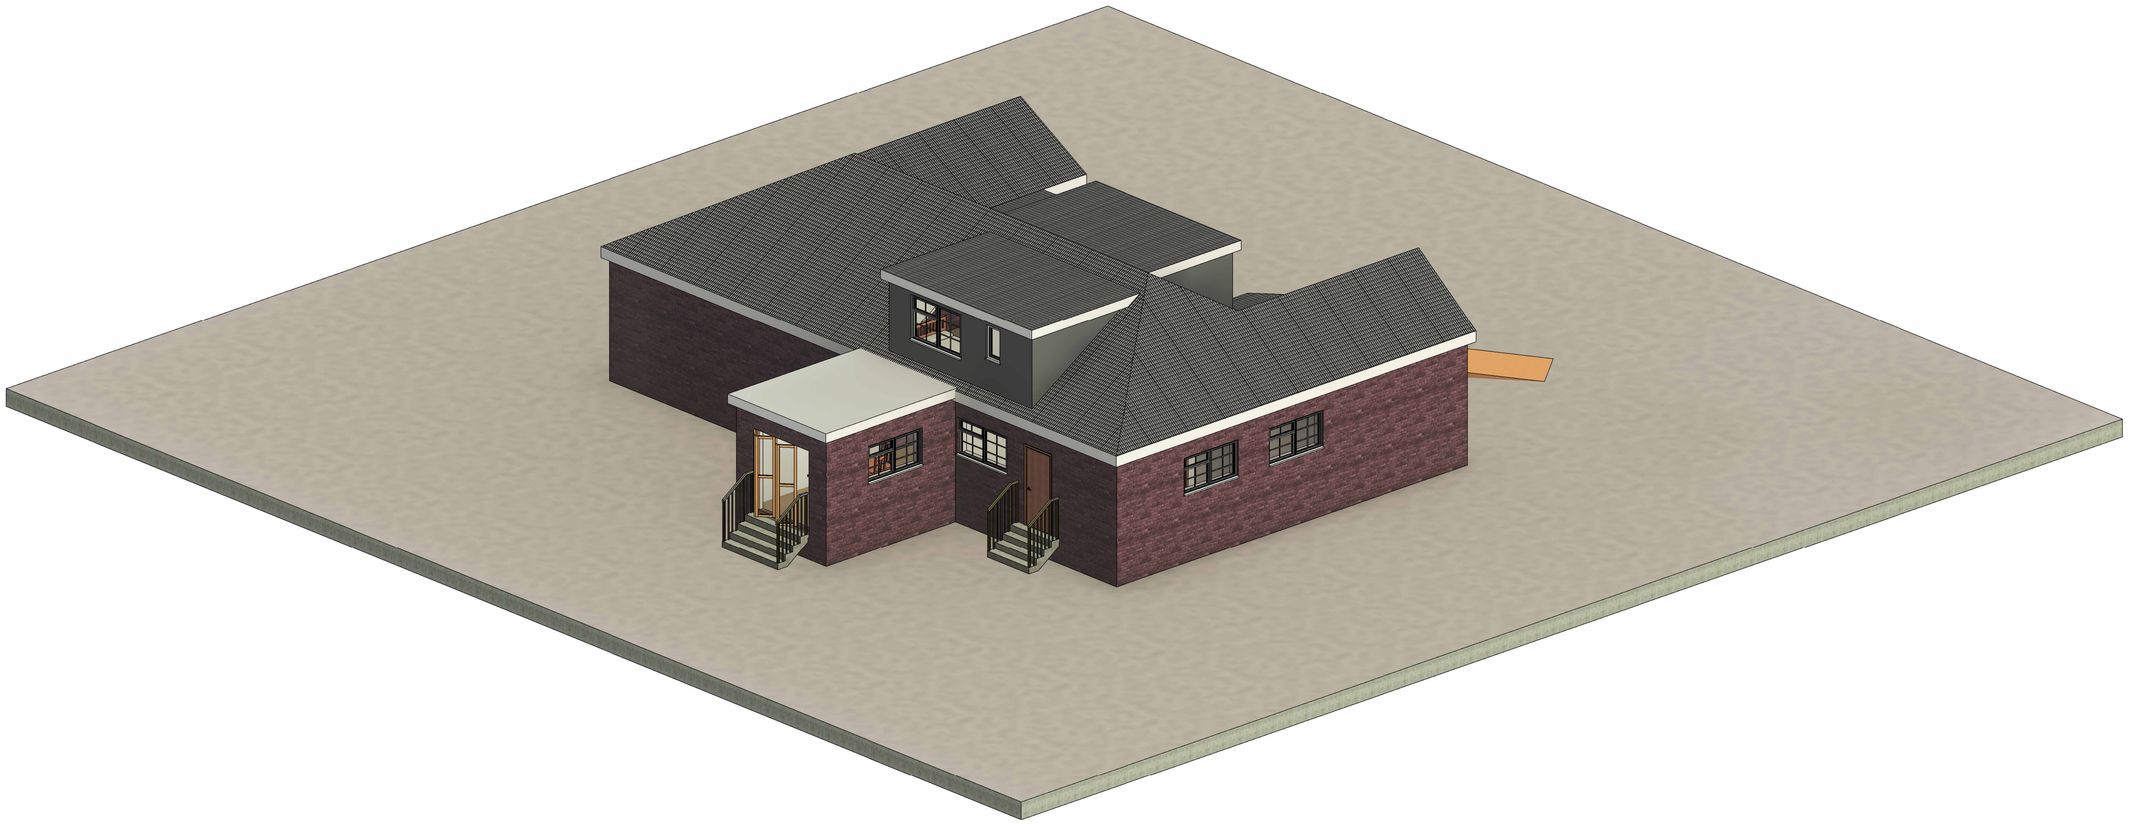

{3D}

TREND
ARCHITECTURE
T: 01484 941051
plan@trendarchitecture.co.uk
www.trendarchitecture.co.uk

Hasan
57 Moorlands Crescent, Huddersfield, HD3 3UF

Drawing Title:
Proposed 3D

Scale: @A1 Issue Date: 20/12/21

Drawn By: NG Checked by: JA

Drawing Number: TR-A21-1202-012 Revision:

Reason For Issue:
Planning