Front
1 : 50

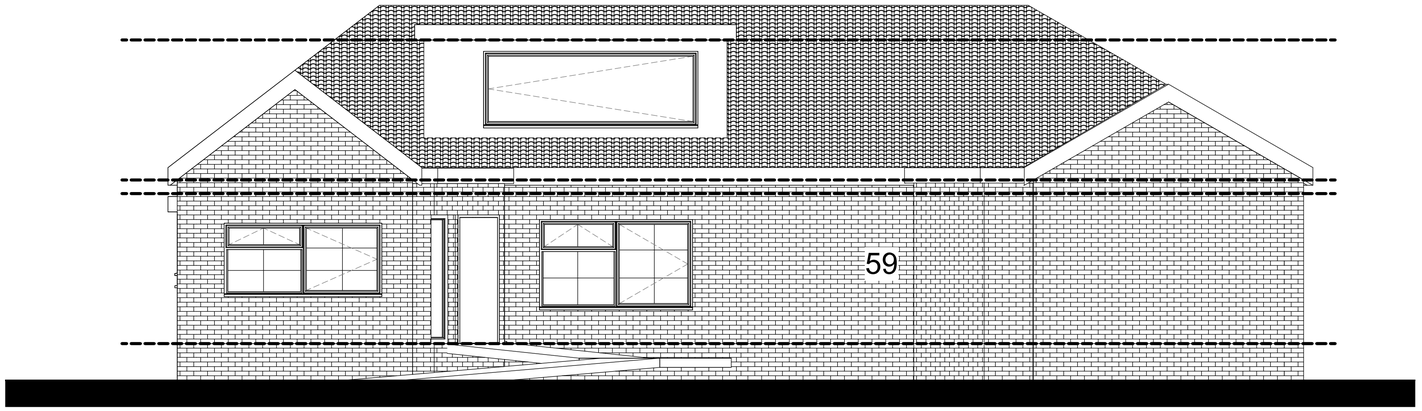

Rear
1 : 50

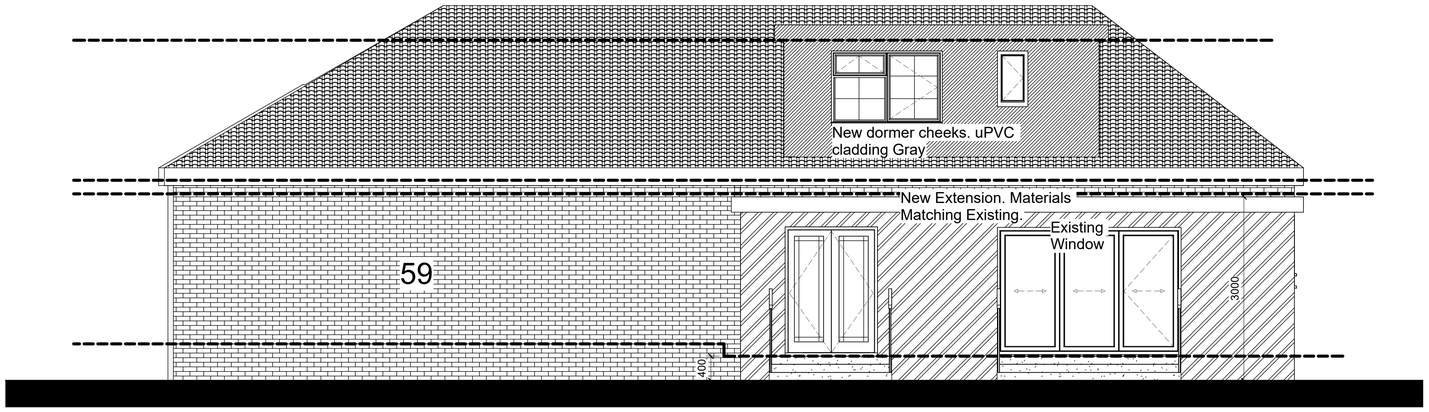

Left
1 : 50

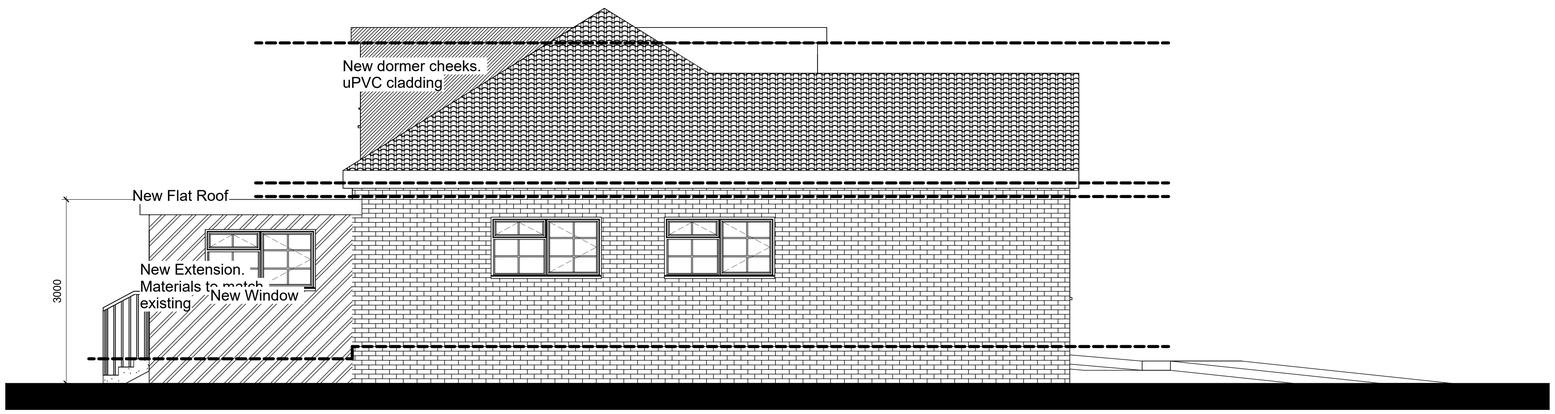

Right
1 : 50

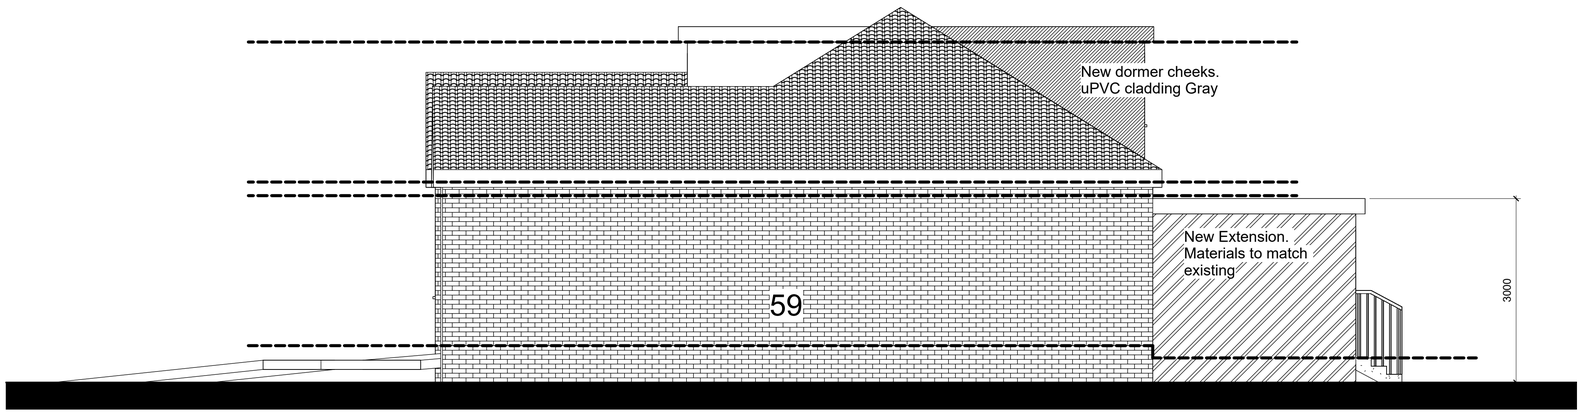

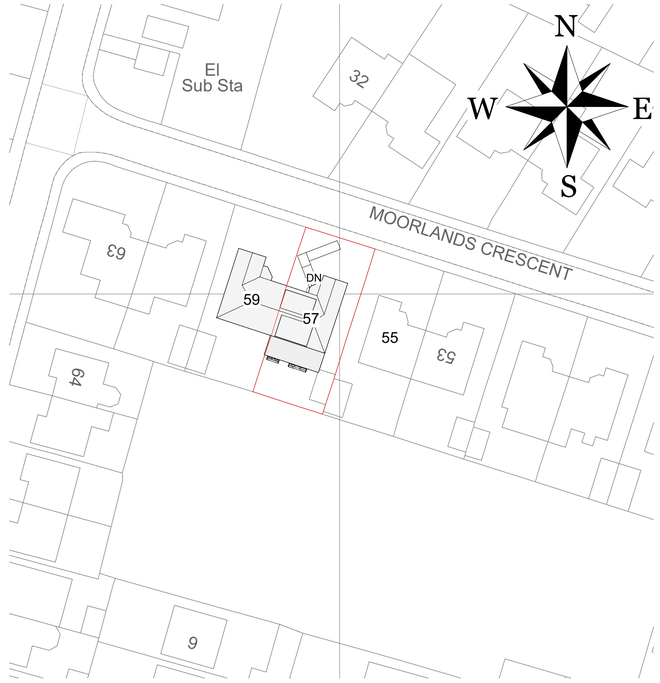

Site Plan
1 : 500

TREND ARCHITECTURE
T: 01484 941051
plan@trendarchitecture.co.uk
www.trendarchitecture.co.uk

Hasan
57 Moorlands Crescent, Huddersfield, HD3 3UF

Drawing Title:
Proposed Elevation and Site Plan

Scale: As indicated@A1 Issue Date: 14/03/22

Drawn By: NG Checked by: JA

Drawing Number: TR-A21-1202-011 Revision: B

Reason For Issue:
Planning Application