
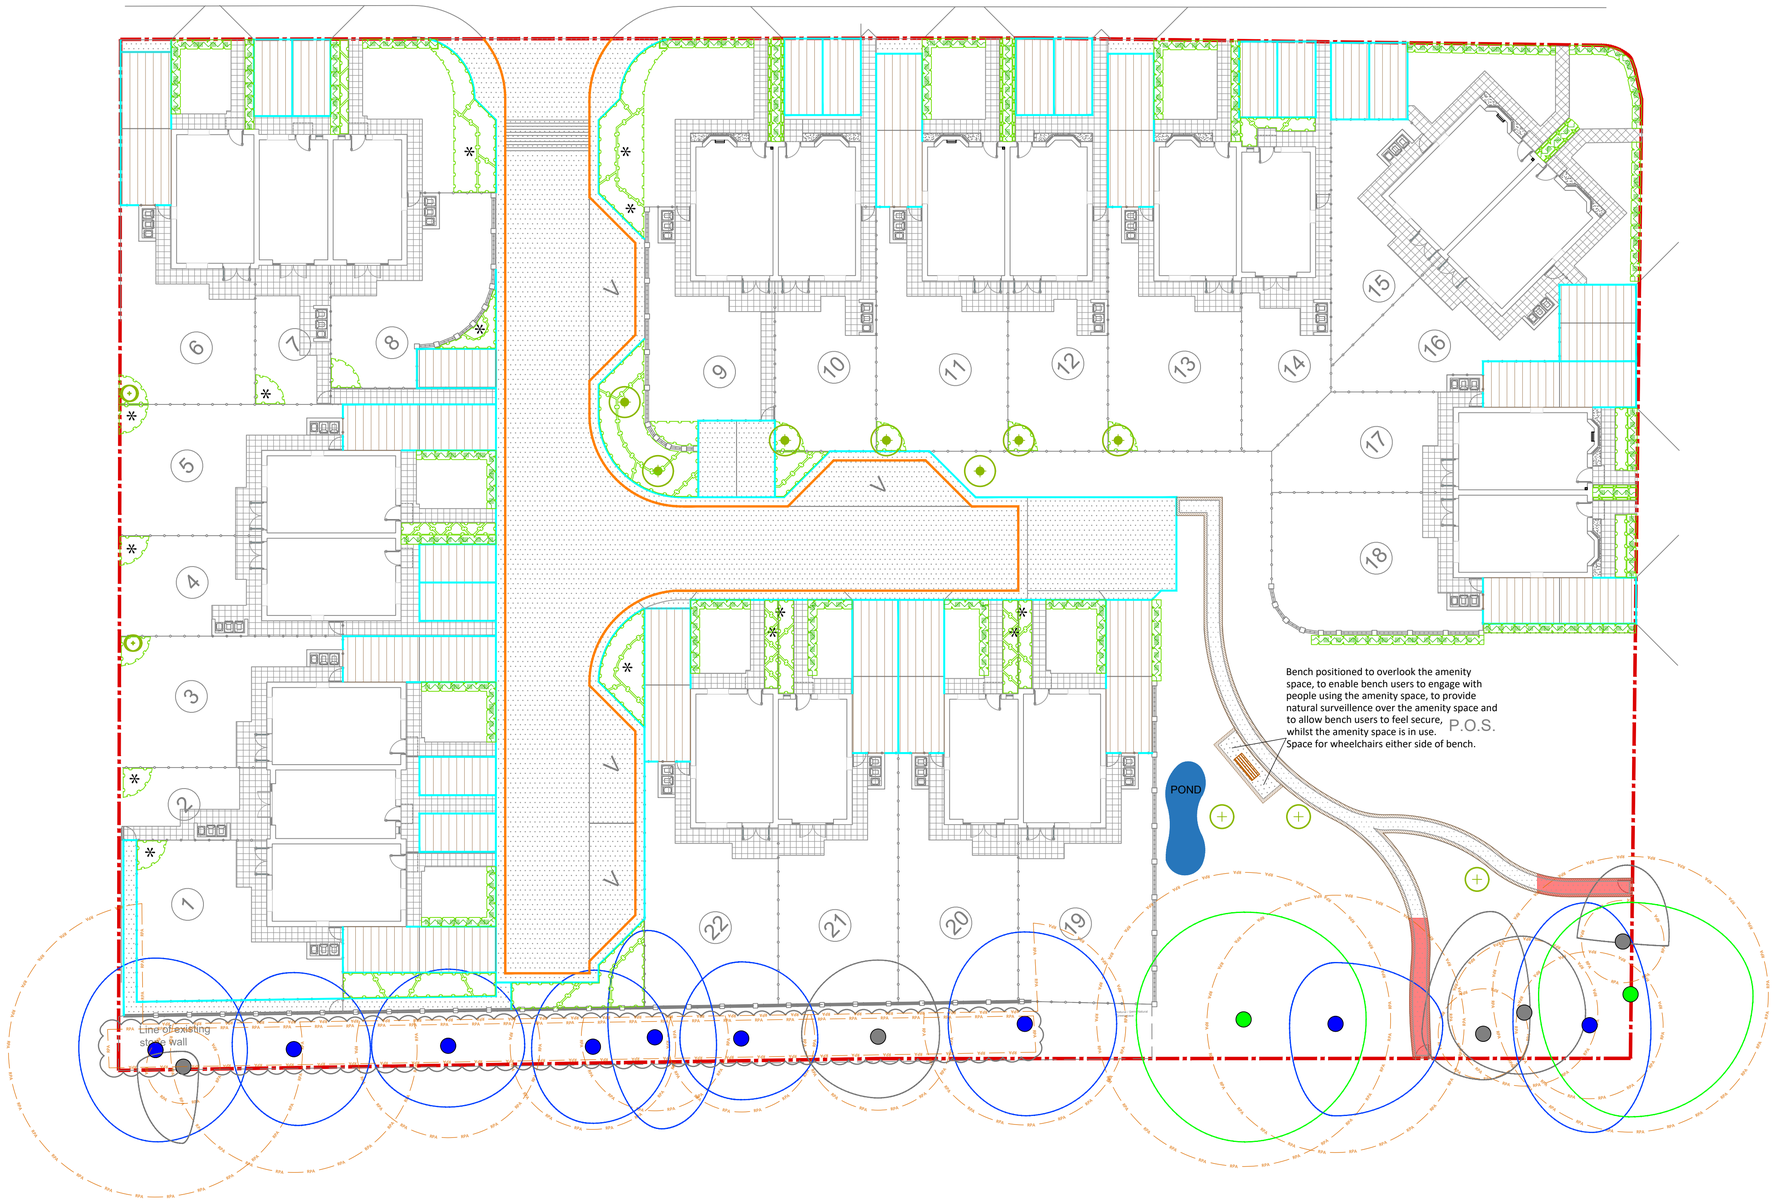


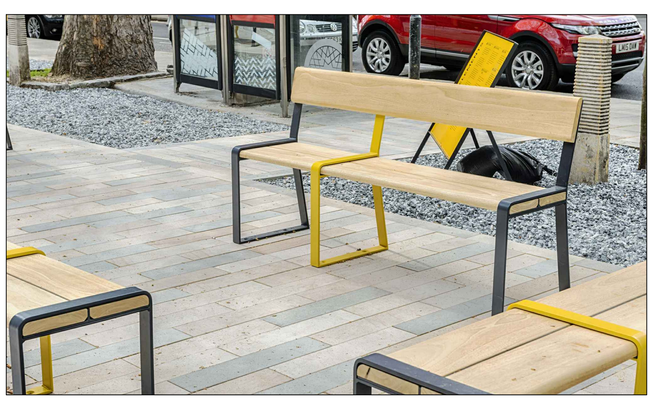

Loci seat
Marshalls
www.marshalls.co.uk

Key

SF Hard Landscaping

- Gravel margin as per architect's layout
- Bitmac
- Textured Flags 400 x 400, Buff, or similar and approved
- Block paving 200 x 100, Bracken, or similar and approved
- Bitmac path edged with block paving 140 x 140, Bracken, or similar and approved
- No dig surfacing to Engineer's specification within RPAs
- Standard PCC kerb
- Standard PCC pin kerb
- Bench - Loci seat by Marshalls, or similar and approved

See drawing SF 3082 LL02 for softworks

Refer to Brewster Bye boundary treatments plan for proposed boundary details

Proposed pond, requested by local planning authority, taken from Brewster Bye proposals

This drawing is to be reproduced in colour

FOR INFORMATION

Rev.	Date	Comments	Drawn	Chkd
D	27.08.21	Pond added and bench note added to suit local planning authority comments	RC	MS
C	26.08.21	Updated around Plots 8-10 to architect's design	TM	RC
B	23.08.21	Updated POS path to architect's design. Added 'no dig' areas	TM	RC
A	16.07.21	Redesigned to architect's new layout	TM	RC

SMEEDEN FOREMAN
Landscape Architecture • Ecology • Arboriculture
Somerset House, Low Moor Lane, Scotton, Knaresborough, North Yorkshire, HG5 9JB
www.smeedenforeman.co.uk tel: 01423 863 369

Project
Hart Street, Newsome

Title
Landscape Proposals - Hardworks

Project No.	Drawing No.	Rev.
SF 3082	LL01	D

Scale	Date
1:200 @ A1	16.06.21

Drawn by	Checked by
TM	RC

The details shown on this drawing are confidential and the drawing is the exclusive property of Smeeden Foreman Limited. Copyright reserved. No use, copy or disclosure of the drawing may be made without our permission and it is to be returned to Smeeden Foreman Limited when required.

Smeeden Foreman Limited take no responsibility for the use of this drawing for any purpose other than for that which it was intended.

All dimensions are in millimeters unless stated otherwise.
All dimensions should be verified on site prior to commencement of works.

Do not scale from this drawing.

All works must be in accordance with British Standards, EC Standards, Health & Safety at work act & all other relevant regulations & Bye Laws.
Any discrepancies should be brought to the attention of Smeeden Foreman Limited.