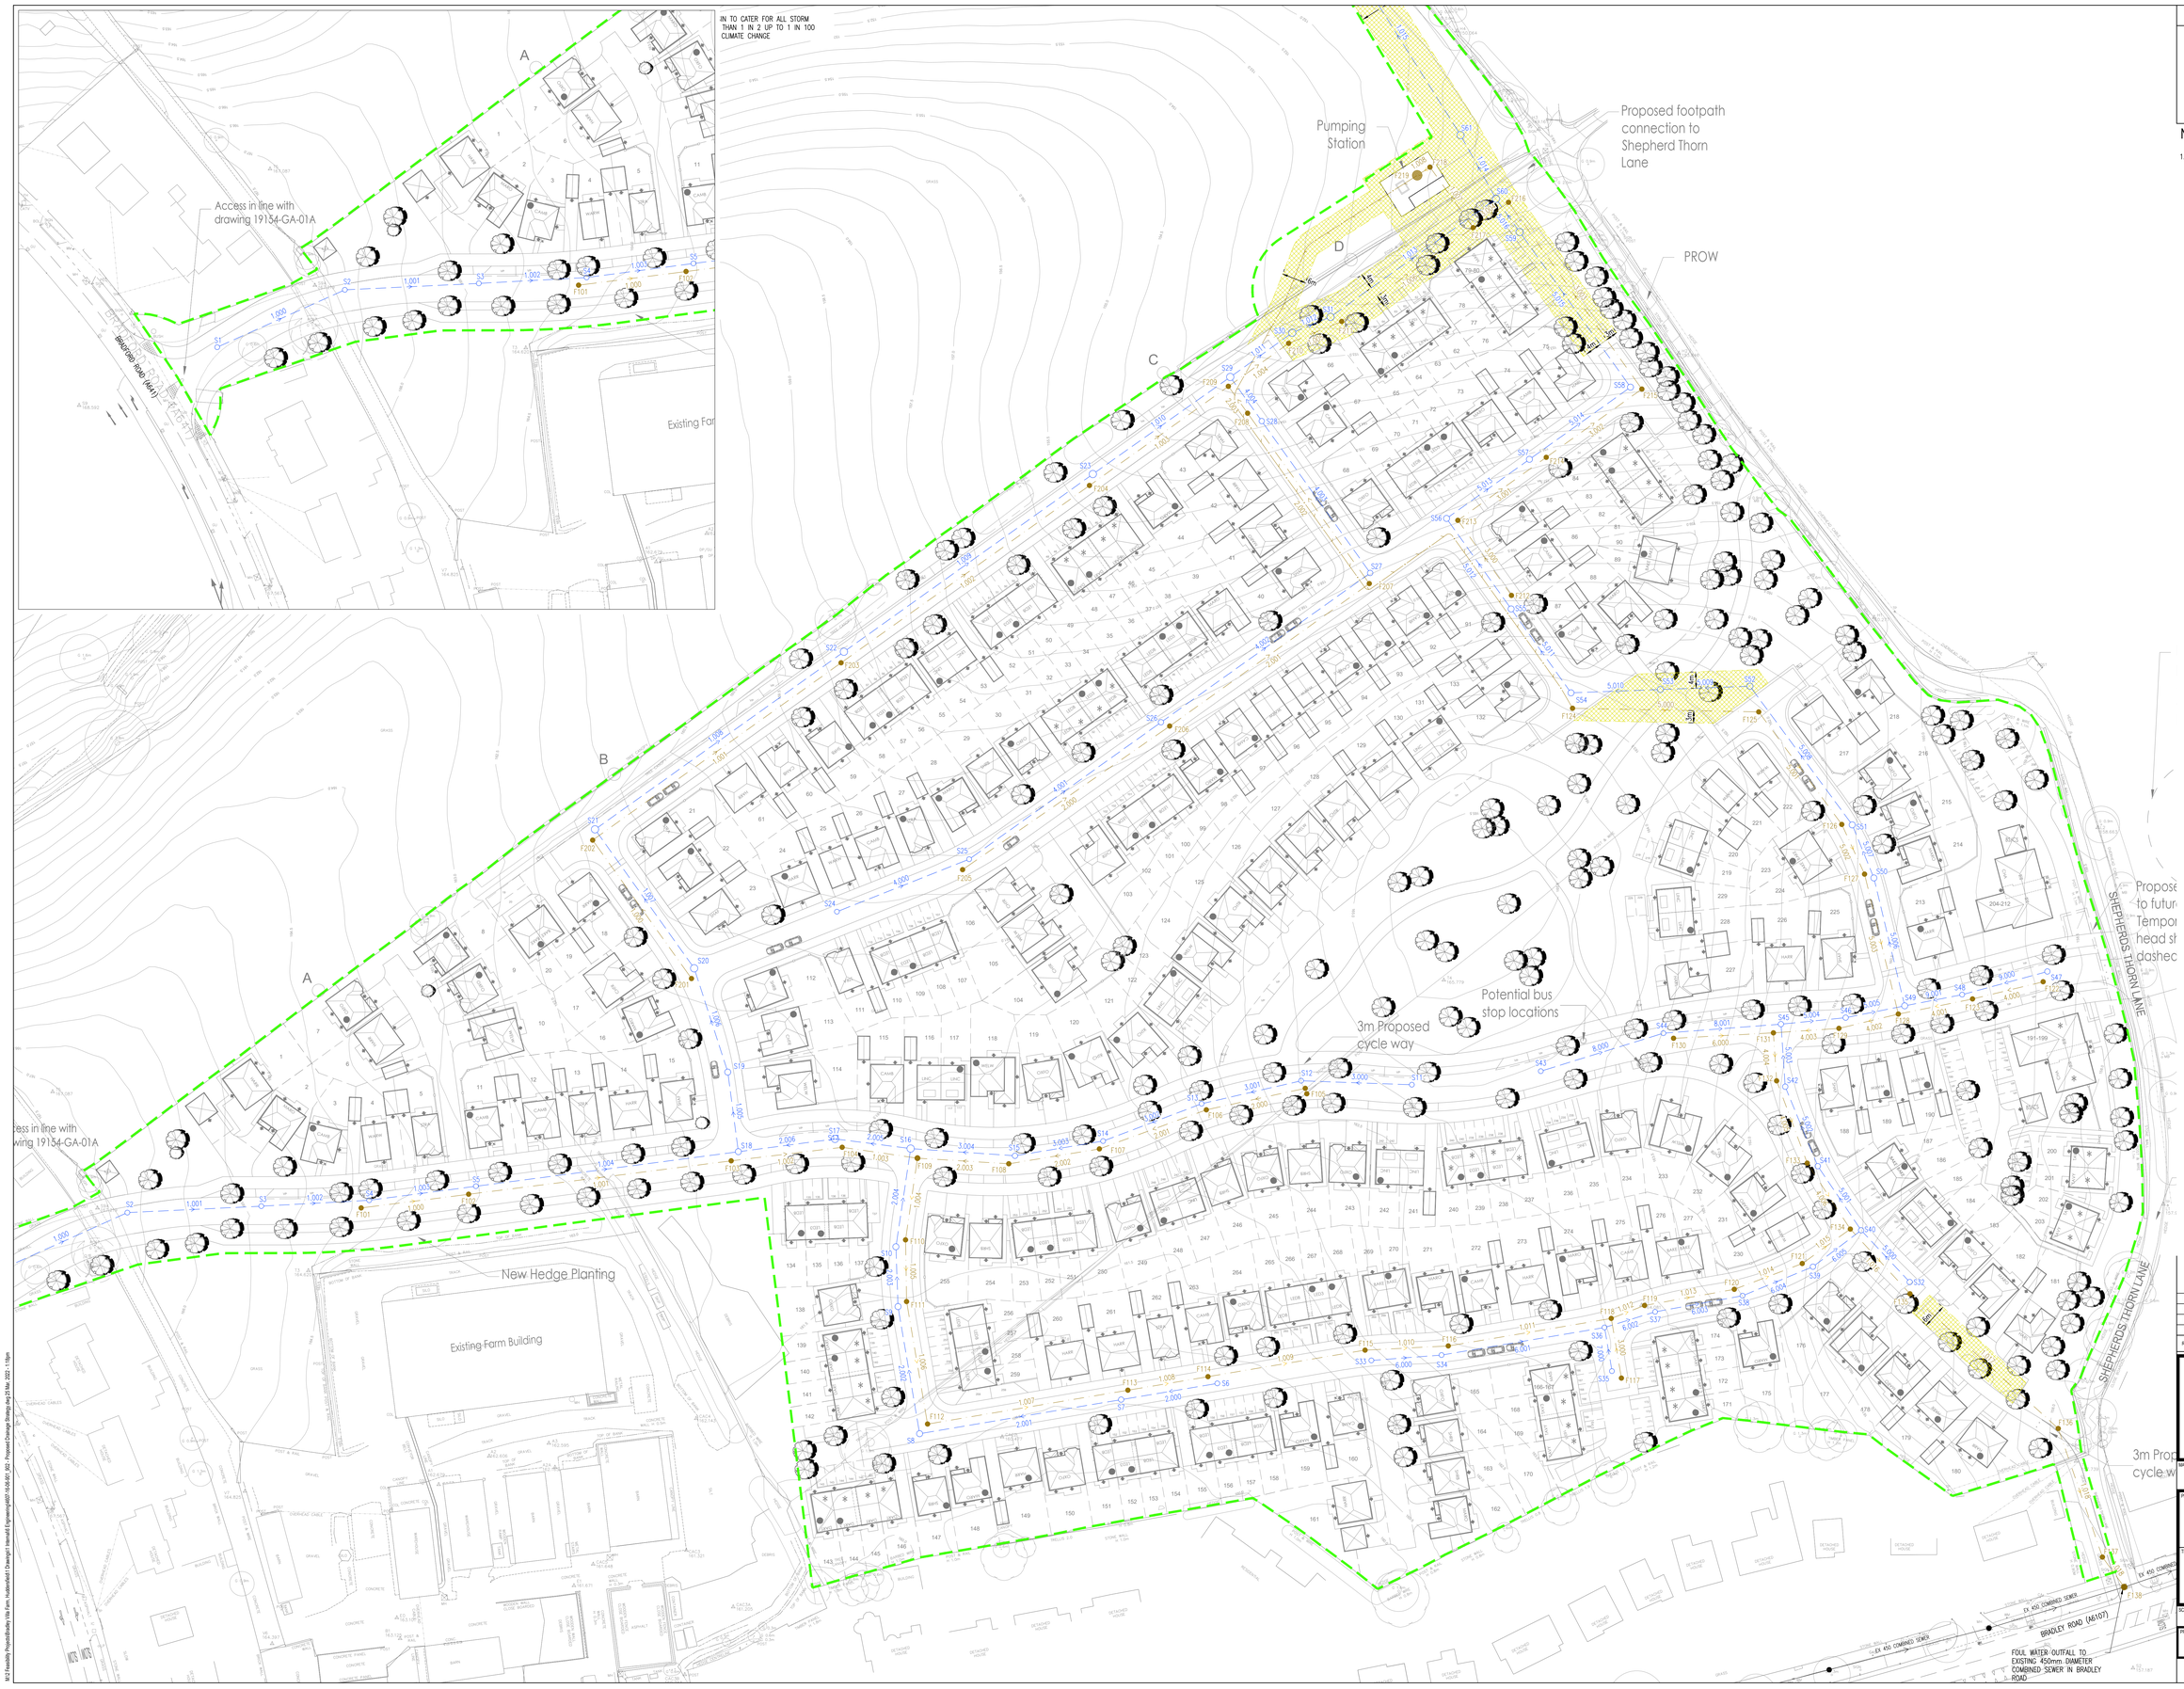

DO NOT SCALE

N
W E
S

NOTES

1. THIS DRAWING IS BASE UPON REDROW HOMES INDICATIVE SITE LAYOUT DRAWING REF BVF-16-02-03 - PROPOSED SITE LAYOUT AND TOPOGRAPHICAL SURVEY PROVIDED BY THE VENDOR.

KEY

- DEVELOPMENT BOUNDARY
- EXISTING COMBINED WATER DRAINAGE
- EXISTING WATER COURSE
- PROPOSED SURFACE WATER DRAINAGE
- PROPOSED PUBLIC FOUL WATER DRAINAGE
- PROPOSED PUBLIC FOUL WATER RISING MAIN
- PROPOSED DRAINAGE EASEMENT

REV	DATE	BY	DESCRIPTION	APPROVED
D	25.03.2022	MML	Updated to new layout	MML
C	09.12.2021	JN	Updated to new layout	MA
B	28.04.2021	MML	Access track position amended	MML
A	26.04.2021	MML	Off Site drinaage route amended	MML

REDROW

Redrow House, Brunel Road, Wakefield 41 Industrial Estate, WF2 0XG
Tel: +44 (0)1924 822 566
www.redrow.co.uk

MARKETING NAME: -

PROJECT: BRADLEY VILLA FARM HUDDERSFIELD

TITLE: PROPOSED DRAINAGE STRATEGY SHEET 1

SCALE @ A3:	DESIGN DRAWN:	APPROVED:	DATE:
1:500	MML	KL	MARCH 2021

PROJECT No:	DRAWING No:	REV:
4607	4607-16-06-901	D

© Redrow plc or its group companies. All rights reserved.