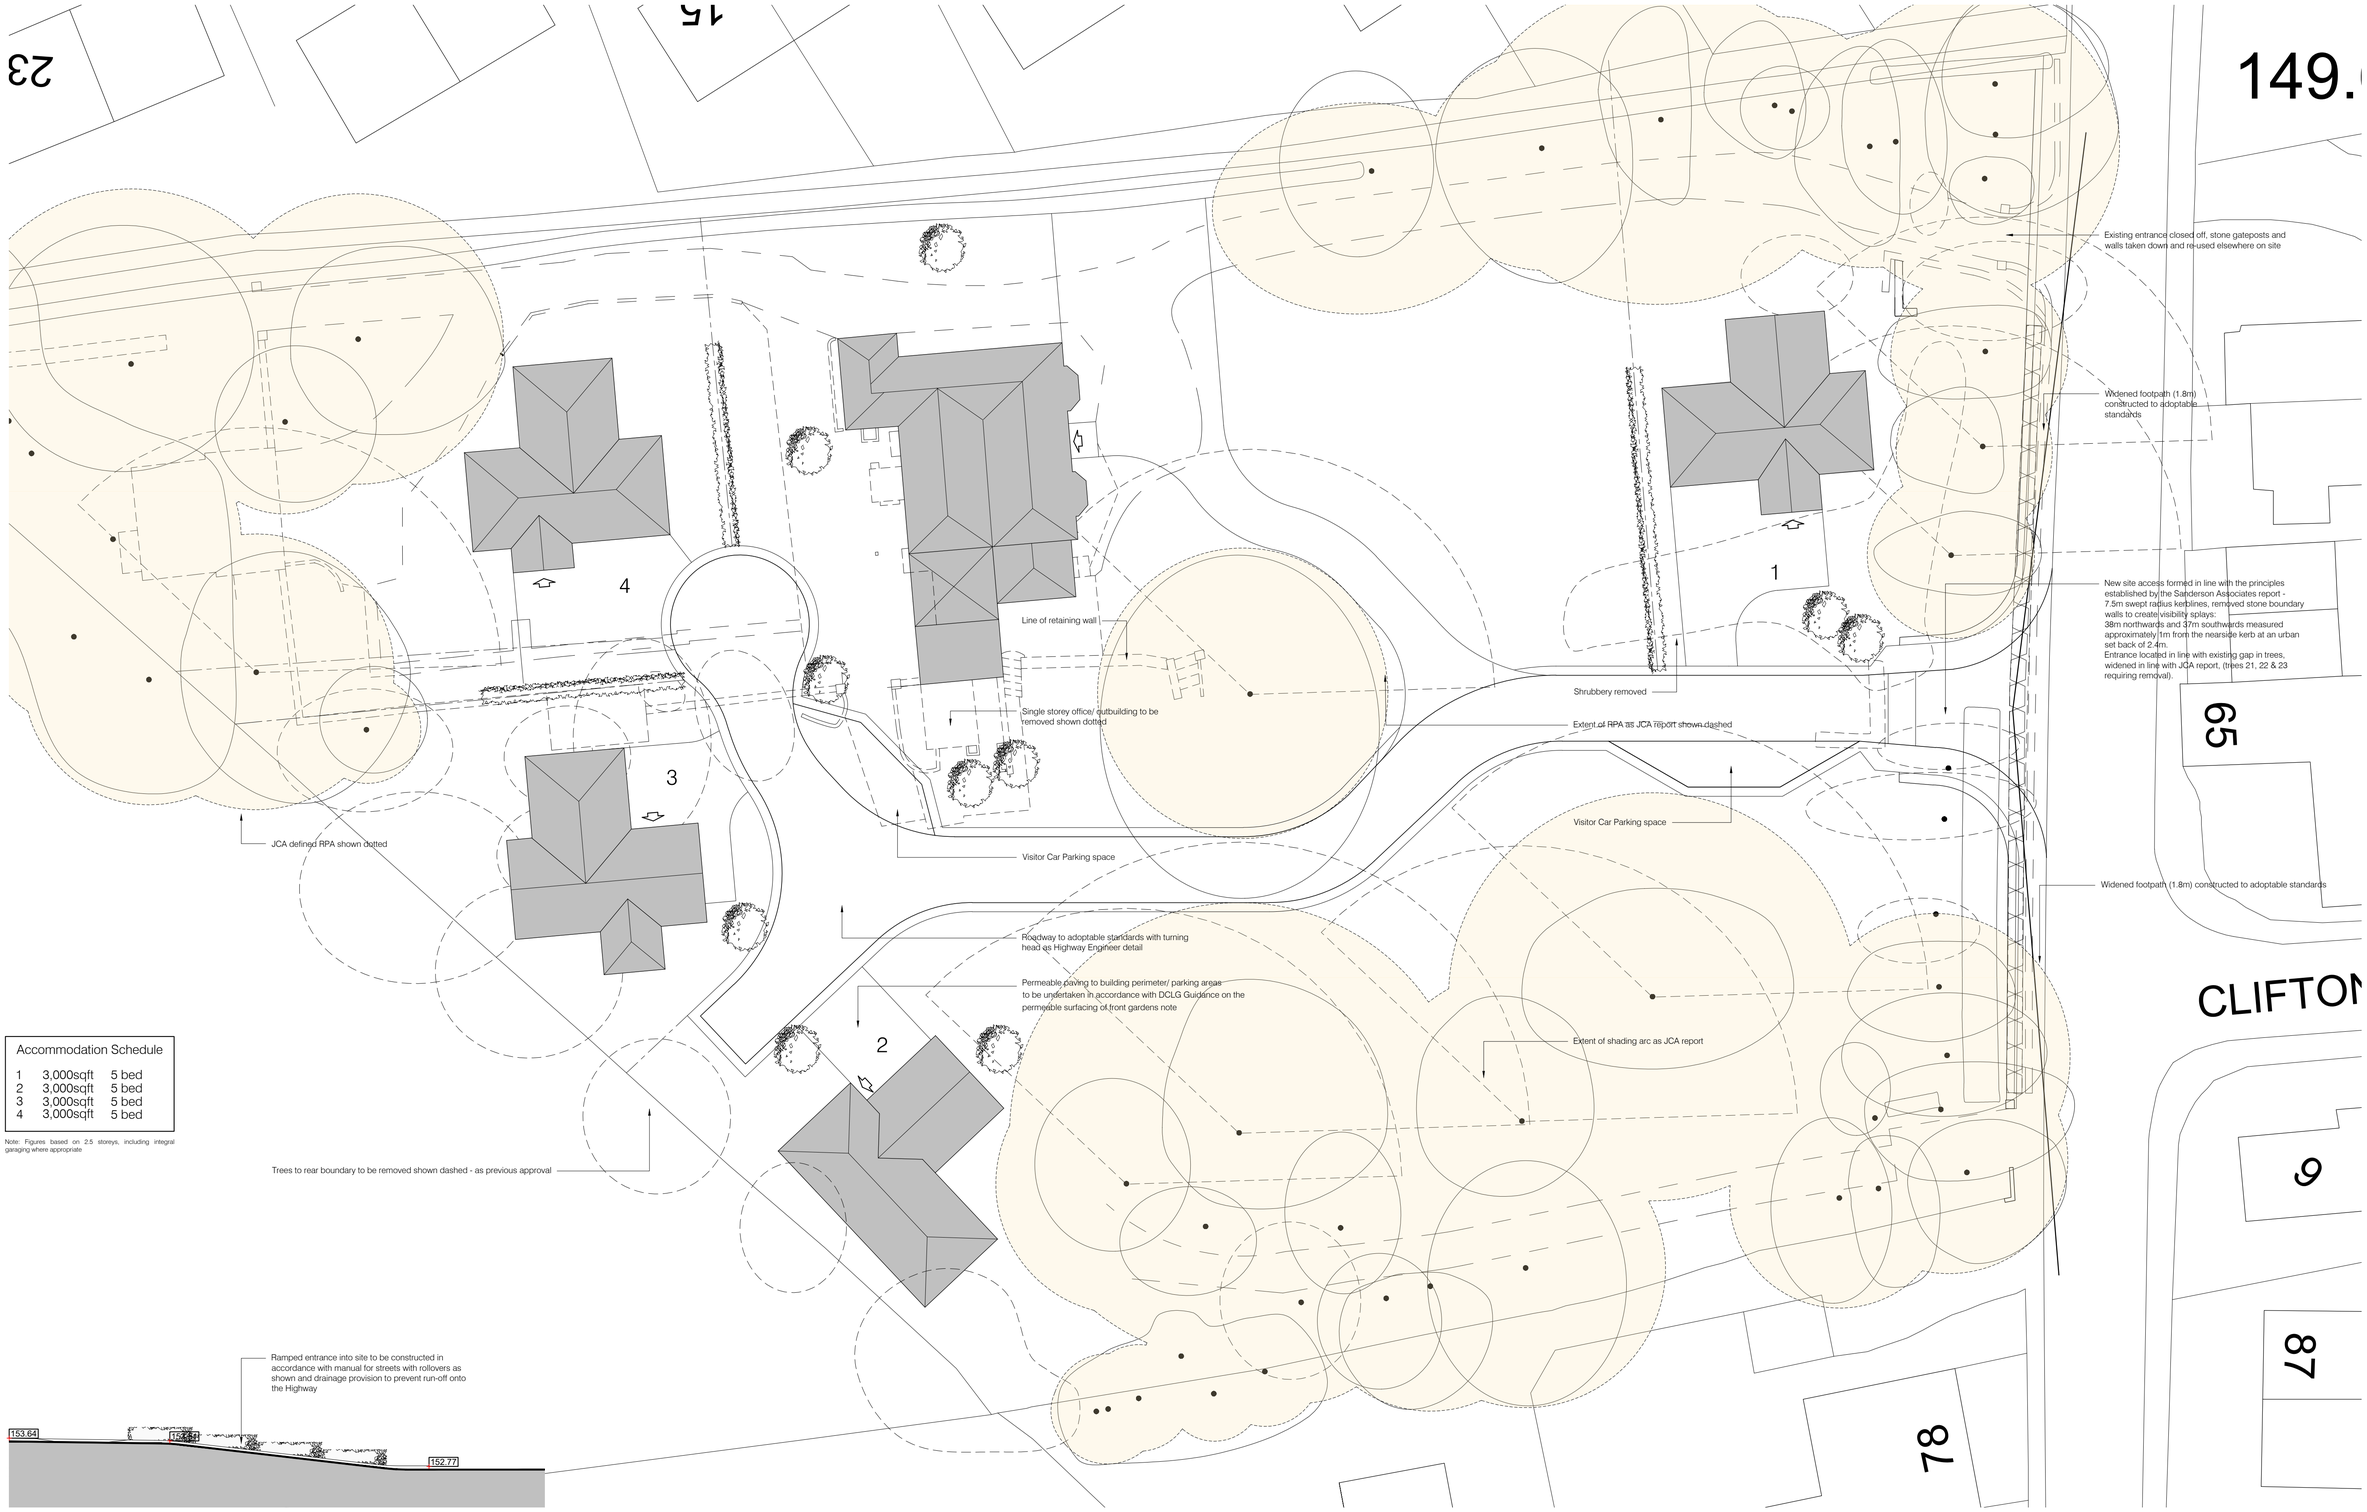


Accommodation Schedule

| | | |
|---|---|---|
| 1 | 3,000sqft | 5 bed |
| 2 | 3,000sqft | 5 bed |
| 3 | 3,000sqft | 5 bed |
| 4 | 3,000sqft | 5 bed |

Note: Figures based on 2.5 storeys, including integral garaging where appropriate

Entrance Section

Drawings based on Ordnance Survey (Streetwise License No 100047474) and preliminary survey – design and drawing content subject to further Site Surveys, Structural Survey, Site Investigations, Planning and Statutory Requirements and Approvals.

The Cliffe_Clayton West | Rev. Des. | Date

0 2 4 6 8 10m
Scale 1: 200

jg

Architecture and Design,
The Studio, Coal Pit Lane, Brighouse
HD6 4HW T: 01484 717115
info@jgd.co.uk www.jgd.co.uk

| | |
|---|---|
| Project | Proposed Residential development, The Cliffe, Clayton West |
| Client | Mr R Bowett, The Cliffe, High Street, Clayton West HD8 9NS |
| Dwg Title | (21928)2_Indicative layout |
| Scale | 1: 200 @ A1 |
| Date | Nov 21 |