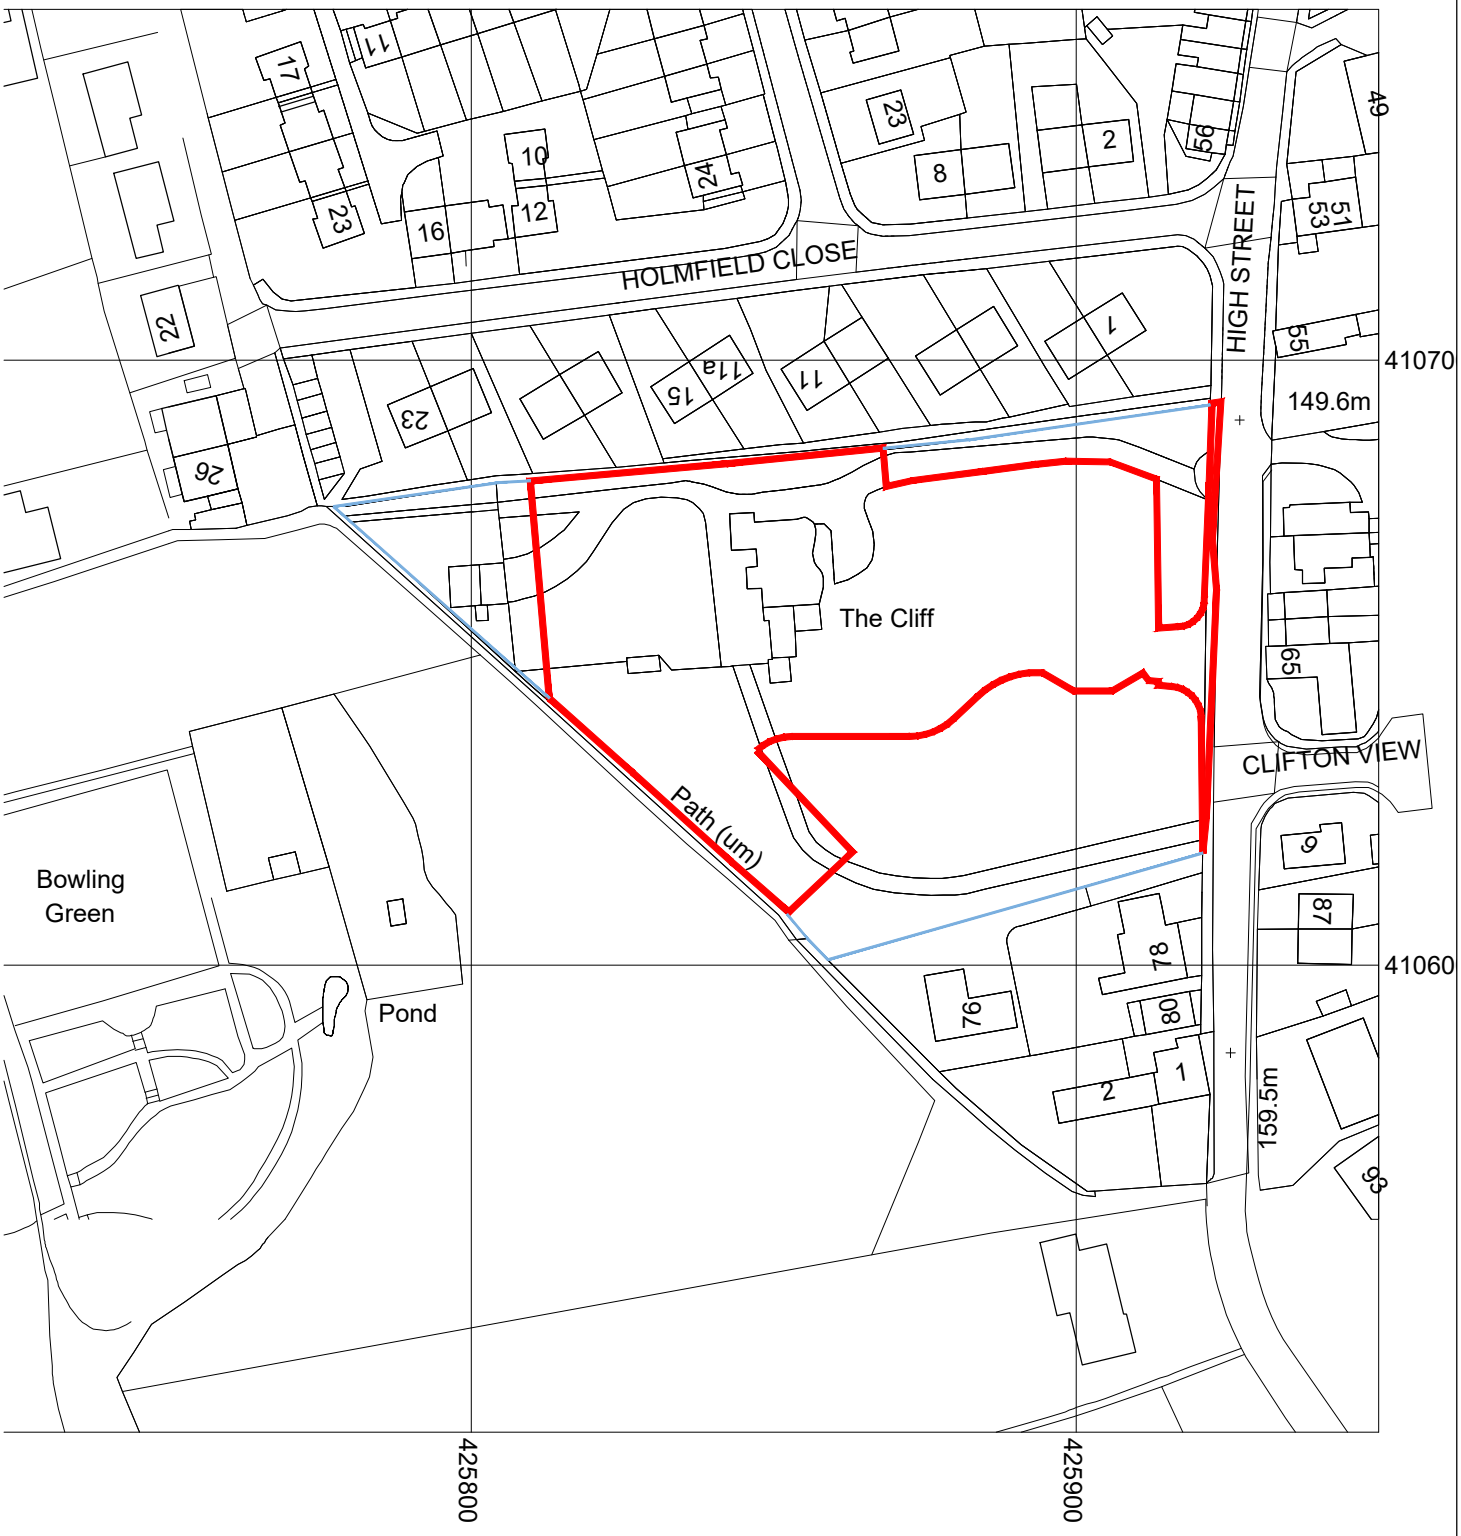

Drawings based on Ordnance Survey (Streetwise License No 100047474)

0 10 20 30 40 50 60m

Scale 1:1250

Architecture and Design.
The Studio, Coal Pit Lane, Brighouse HD6 4HW
T: 01484 717115
info@jg-d.co.uk www.jg-d.co.uk

Project	Proposed Residential development at The Cliffe, High Street, Clayton West
Client	Mr R Bowett, The Cliffe, High Street, Clayton West HD8 9NS
Dwg Title	(21928)1_Location Plan
Scale	1:1250 @ A4
Date	Nov 21