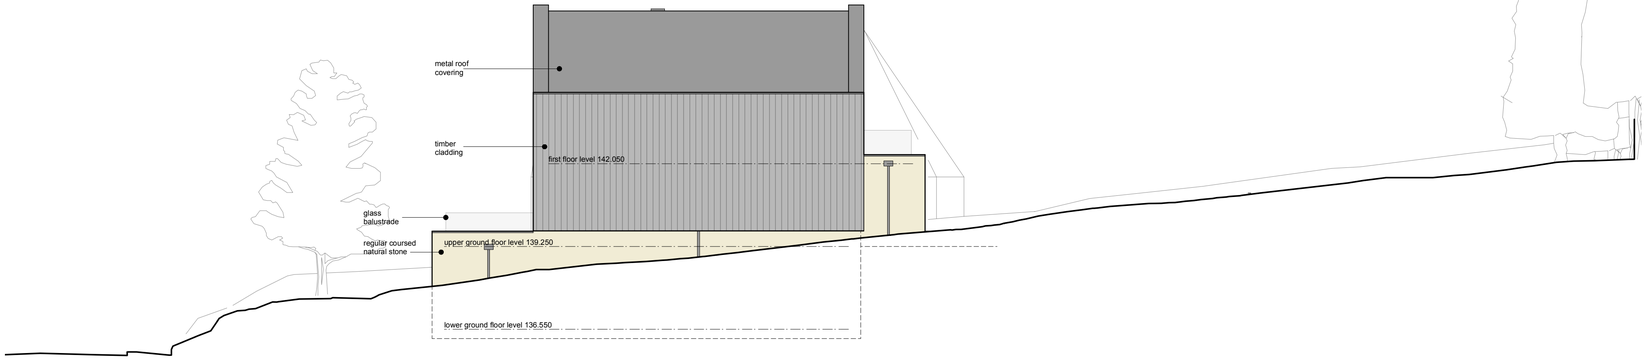

South elevation



West elevation



North elevation



East elevation

0 2 4 6 8 10m

at a scale of 1:100

This drawing has been prepared specifically for the purpose of obtaining Planning Permission and/or Building Regulation Approval. Its suitability for other purposes, without supplementary details and specifications cannot be guaranteed. The Permissions and/or Approvals are beyond the Architects control, and no guarantee that such will be granted is given or to be inferred by reason of the preparation of this drawing. Only figured dimensions are to be used. All dimensions to be checked on site. This drawing together with the design is the property and copyright of the Architect and must not be reproduced without prior written permission.

rev.	description	date	drawn	appvd
P04	Amend roof layout	03.05.22	AP	NG
P03	Further design updates following client feedback	04.01.22	NT	NG
P02	Design updated following client feedback and developed sketch layouts	22.12.21	NT	NG
P01	Drawing originated	07.12.21	NT	NG

project
New
House
at
Foxglove Road, Almondbury
Huddersfield, HD5 8LW
for
Amar and Nikki Randhawa

title Elevations as proposed

number 20118D-14-P04

scale 1:100

size A1

ARCHITECTURE + DESIGN PARTNERSHIP
The Old Police Station 16 Bridge Lane Holmfirth HD9 7AN
T: 01484 685411 E: hello@adp-architects.com
W: www.adp-architects.com
RIBA Chartered Practice