




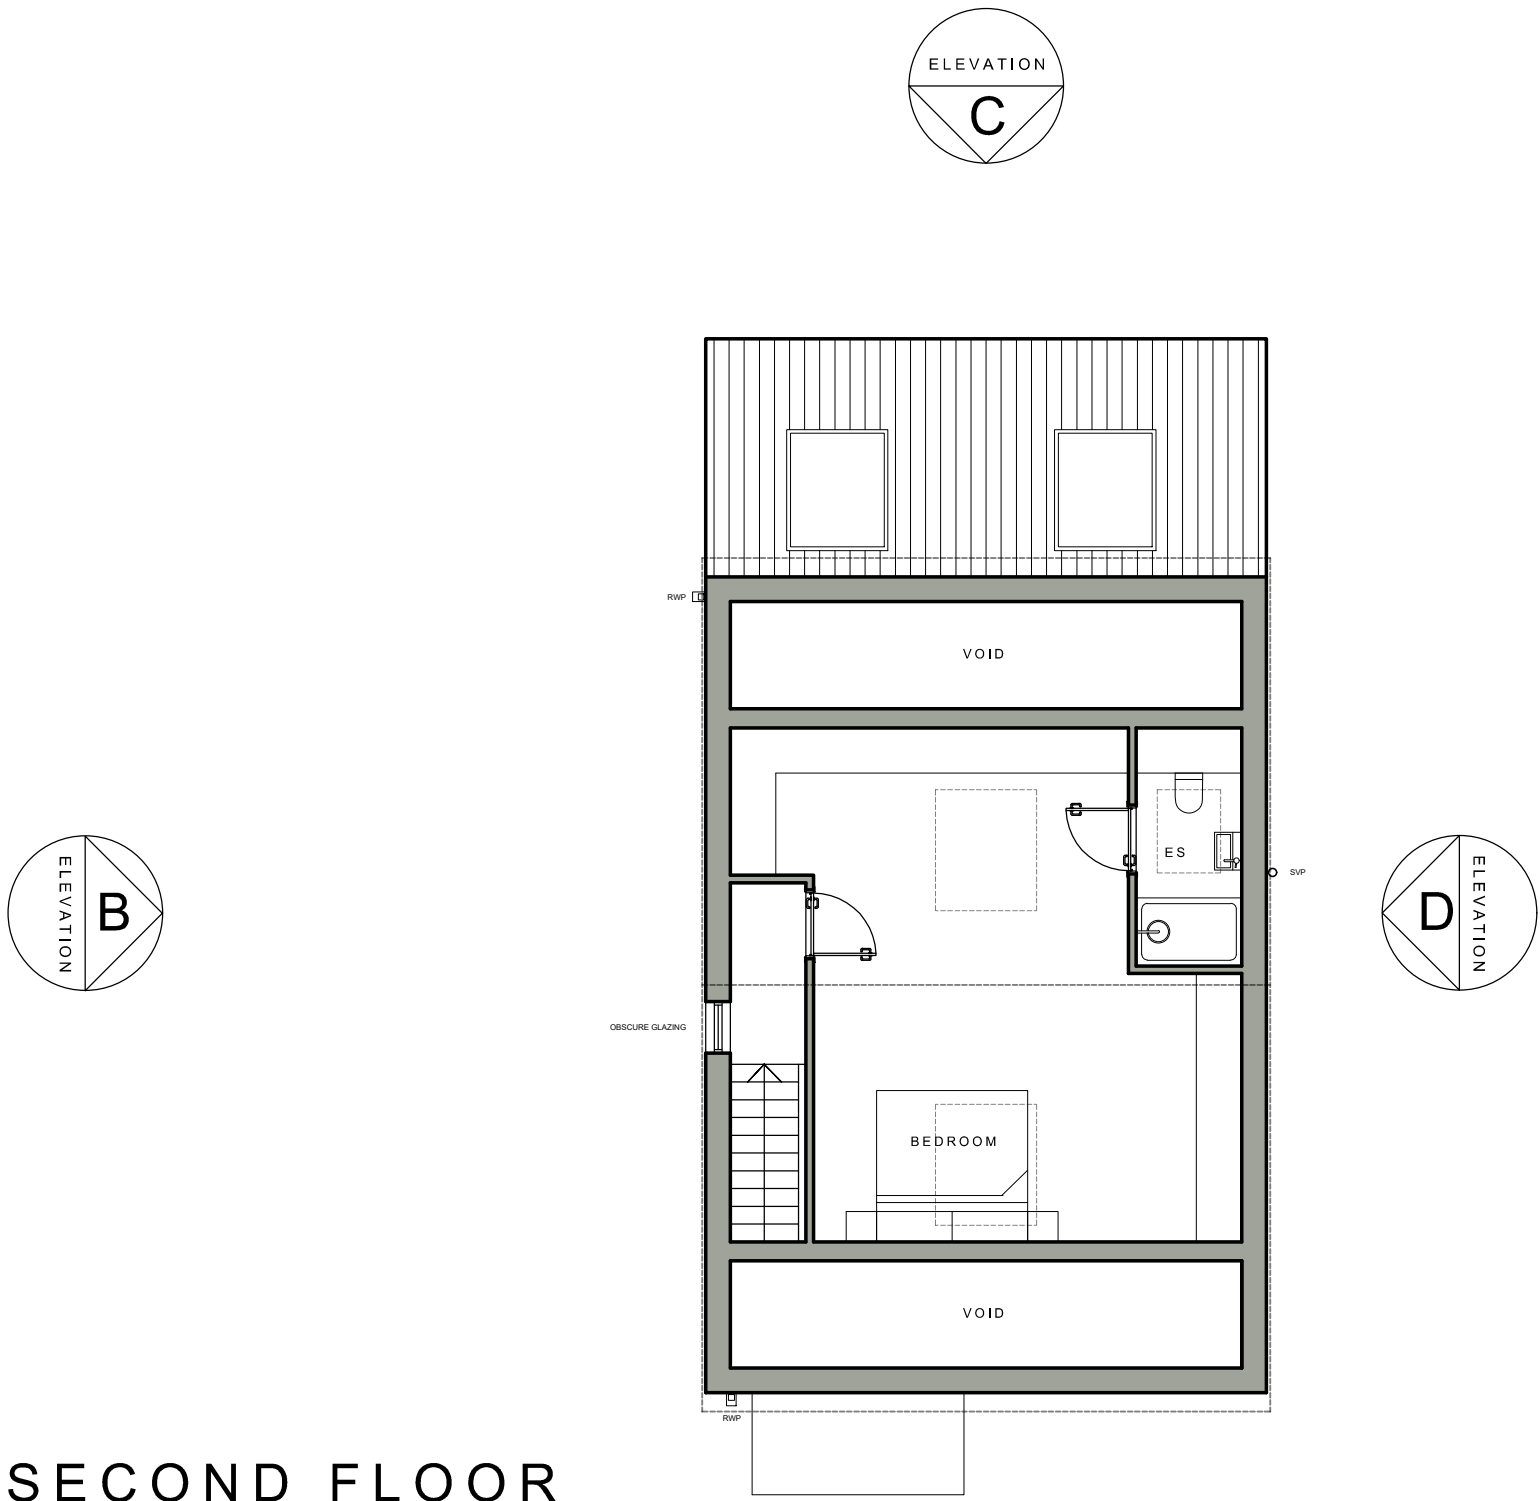

SECOND FLOOR

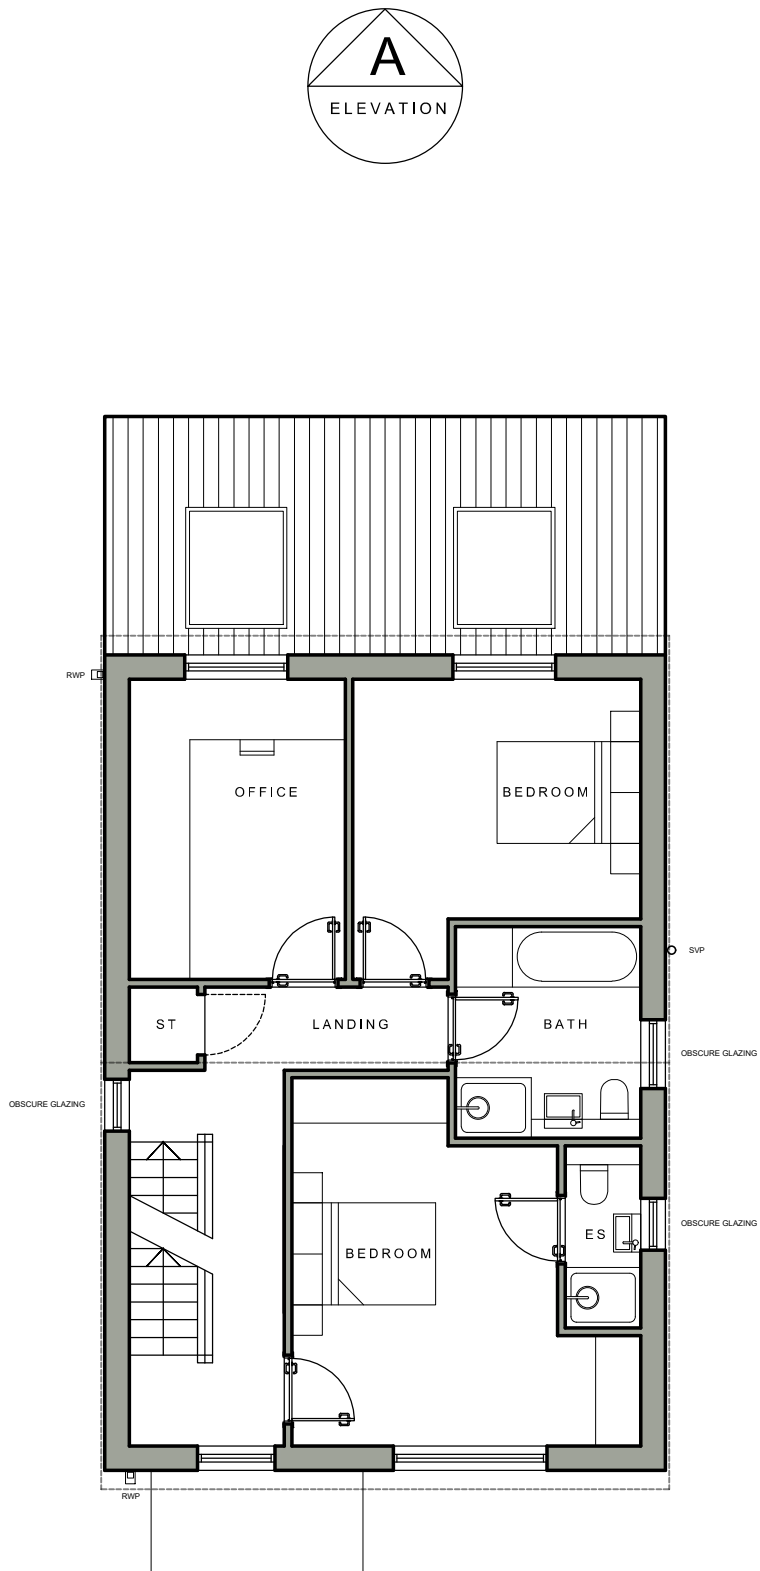


FIRST FLOOR

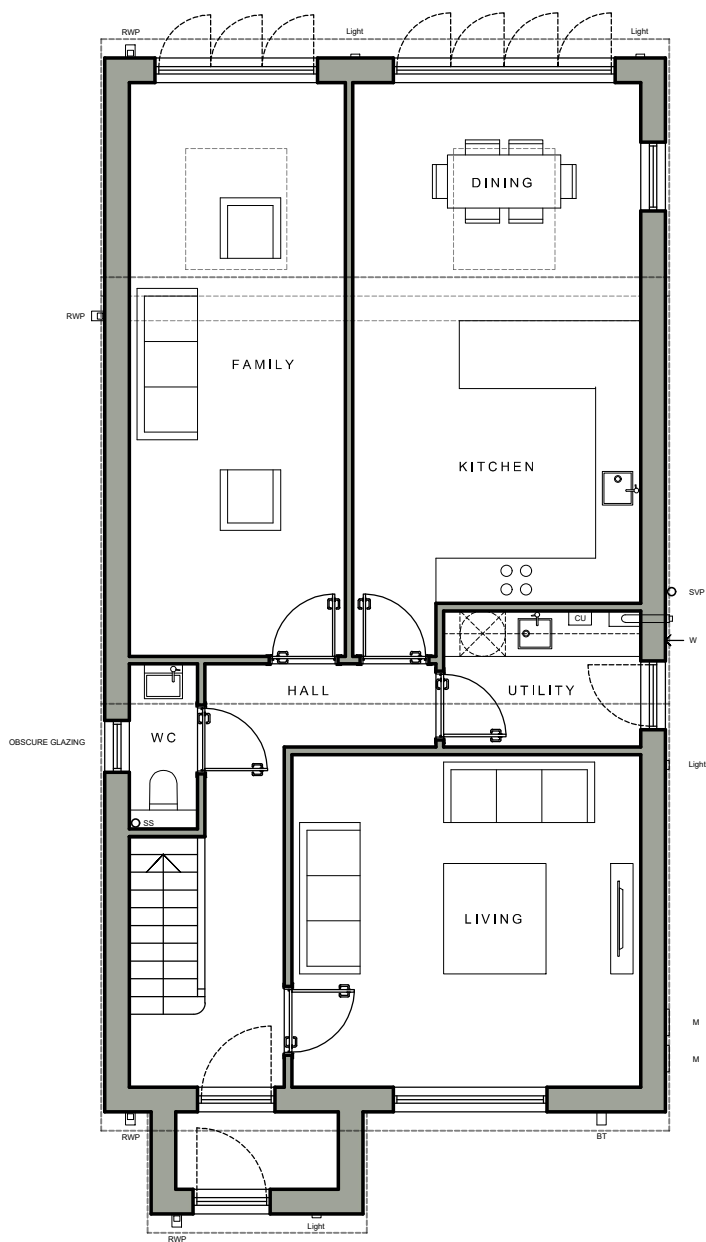

GROUND FLOOR




ELEVATION A

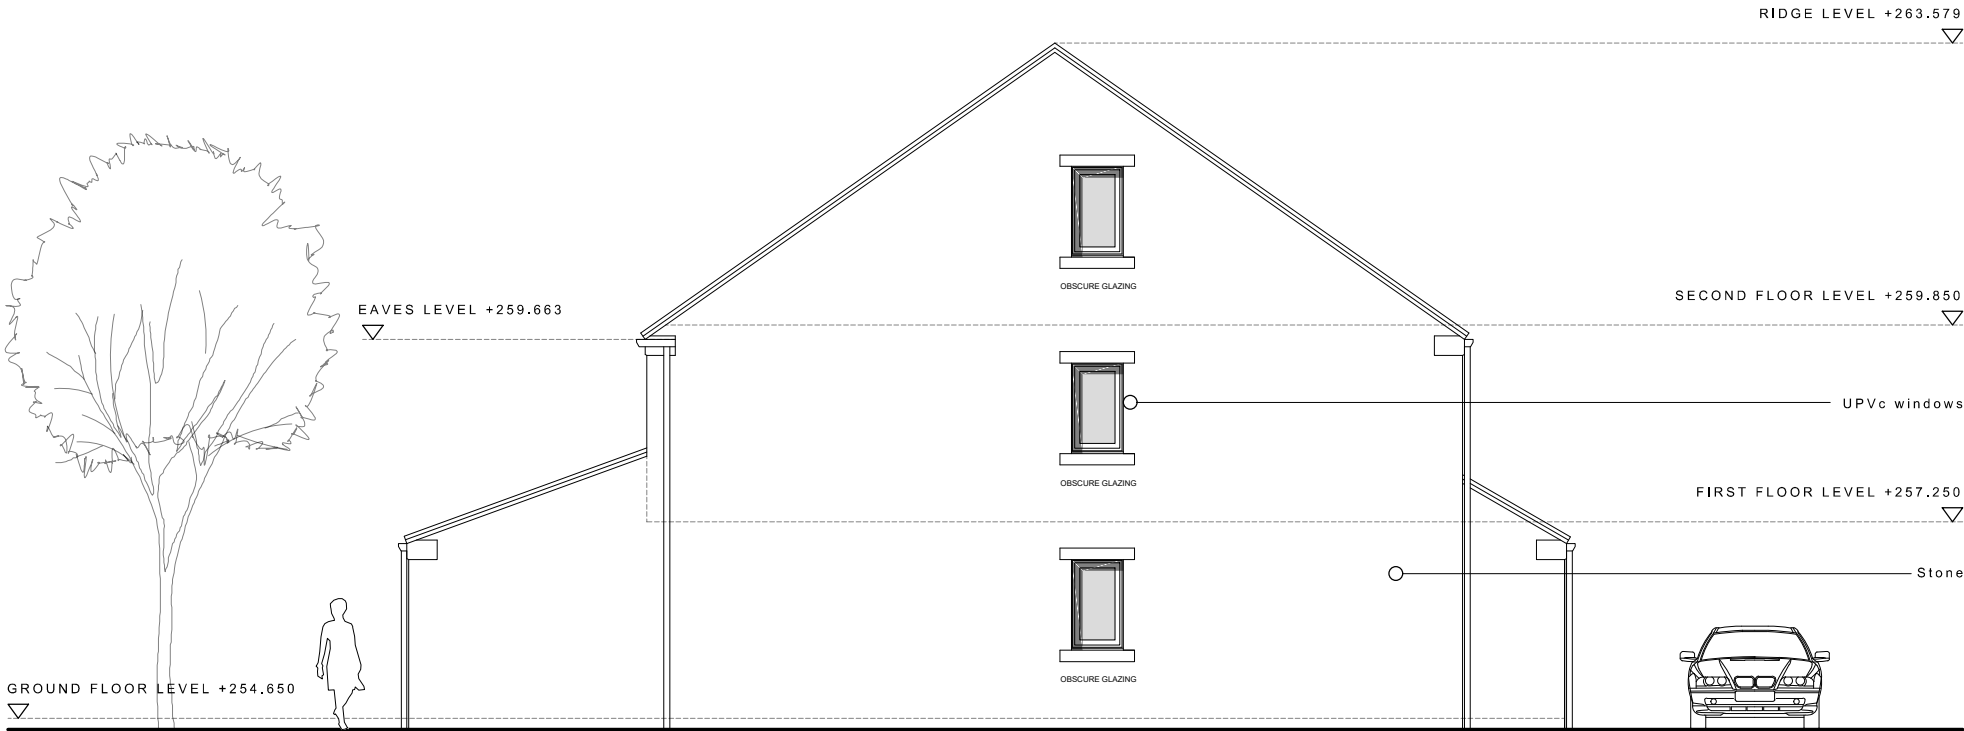

ELEVATION B



ELEVATION C

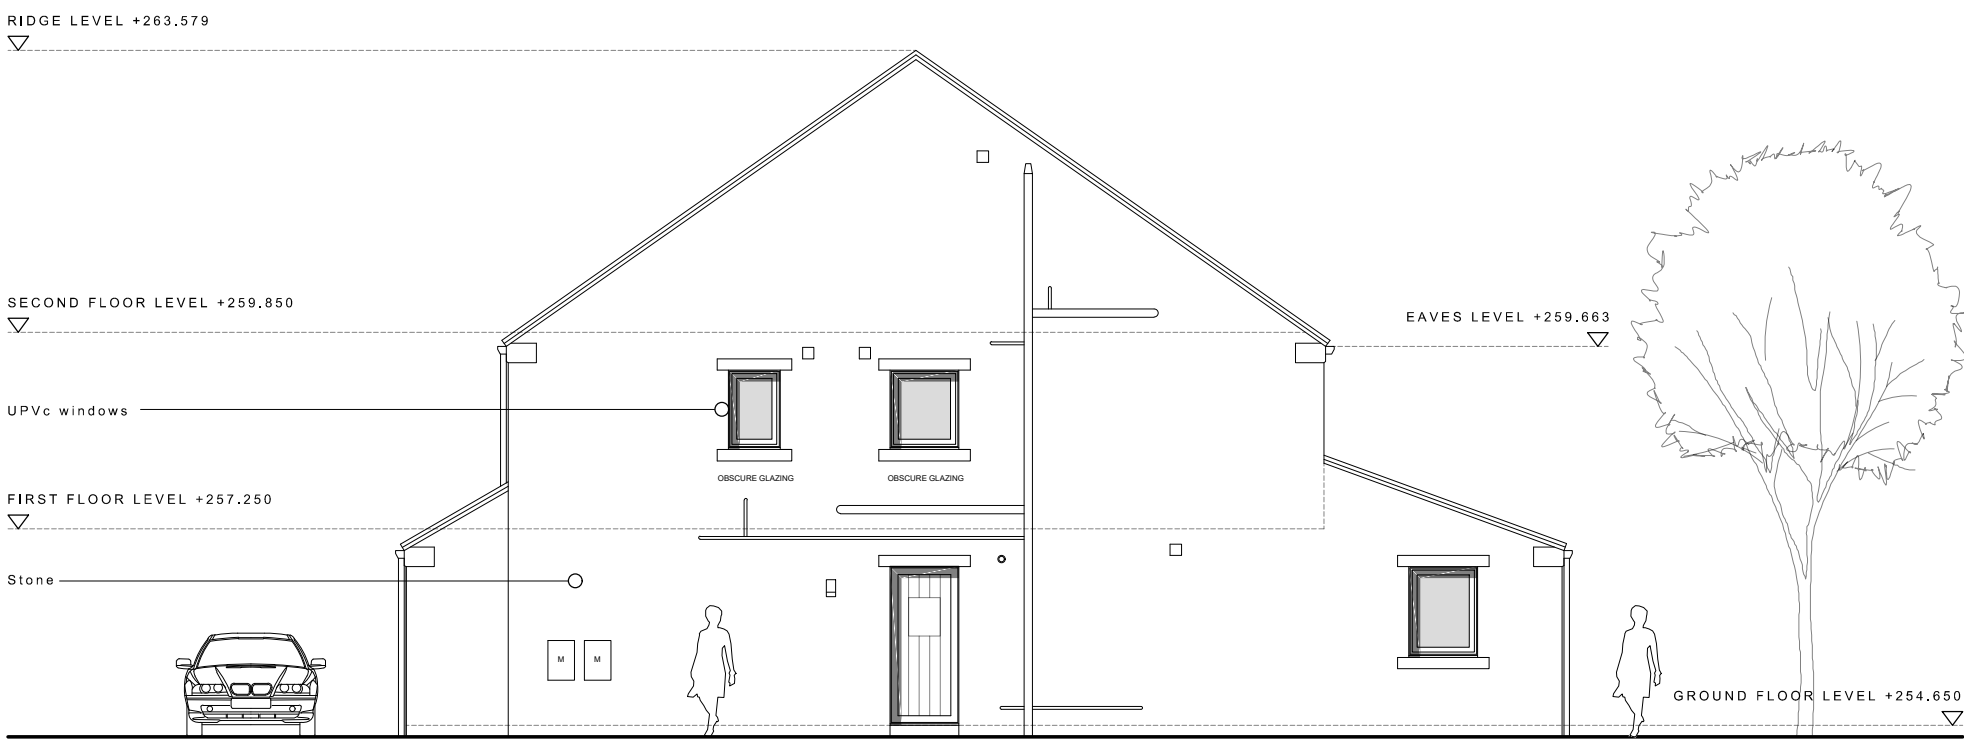


ELEVATION D

PROPOSED PLANS AND ELEVATIONS 1:100 @ A1

Drawn Scale 1:100

00m 02m 05m 10m

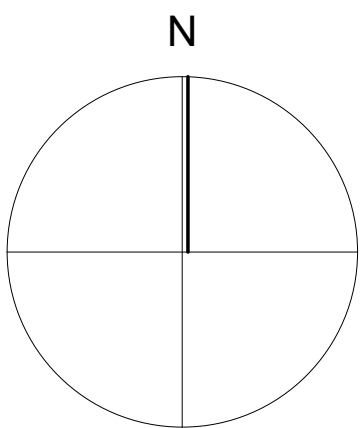

"For the purposes of Planning Consent the following applies to any copy of this drawing made by the Local Authority:

This copy has been made by and with the authority of the person required to make the plan and drawing open to public inspection pursuant to Section 47 of the Copyright, Designs and Patents Act 1988. Unless that Act provides a relevant exception to copyright, the copy must not be copied without the prior permission of the copyright owner. If any copy is made under the authority only the whole drawing including the copyright holder's name and this notice, is to be copied."

Rev B: 25.05.2022: Window on upper gables shown as obscure and the eaves level added.
Rev A: 20.01.2022: Window added to the ground floor on elevation D

Issue Purpose: PLANNING APPLICATION

AHJ architects
The Courtyard
12a Commercial Road
Skelmanthorpe
Huddersfield
HD8 9AA
www.ahjarchitects.co.uk

t | 07968944840
e | info@ahjarchitects.co.uk

AHJ
architects

Client	Naveed Ashraf	Issued From	
Project	2245: 136 Laund Road : Reserve Matters	Date	December 2021
Title	Proposed Plans and Elevations	Scale	1:100 @ A1
Drawn	BH	Auth	BH
Drawing Number	2245 - D - 20 - 110	Revision	B
Do not scale from this drawing. Work to figure dimensions, and any discrepancy to be reported to the Architect. Refer to larger scale drawings where available.			