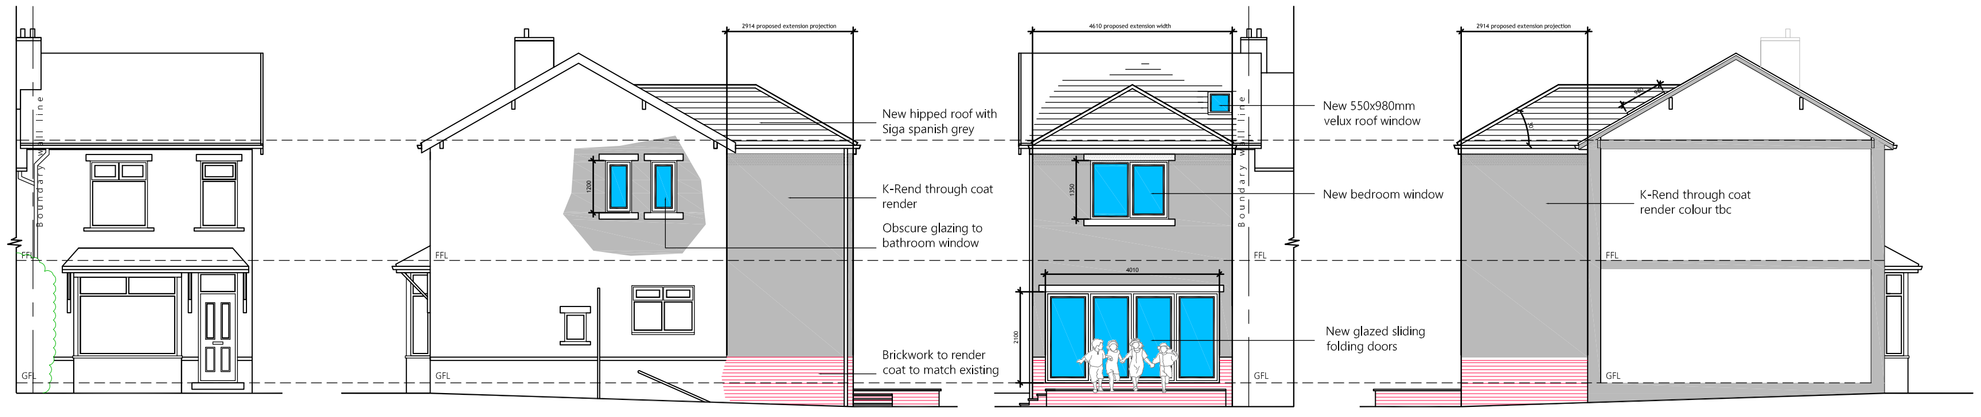

Proposed North Elevation
74 Yew Tree Road, Huddersfield

Proposed West Elevation
74 Yew Tree Road, Huddersfield

Proposed South Elevation
74 Yew Tree Road, Huddersfield

Proposed East Elevation
74 Yew Tree Road, Huddersfield



Existing North Elevation
74 Yew Tree Road, Huddersfield

Existing West Elevation
74 Yew Tree Road, Huddersfield

Existing South Elevation
74 Yew Tree Road, Huddersfield

Existing East Elevation
74 Yew Tree Road, Huddersfield

NORTH

LOCATION OF PROPOSED TWO STOREY EXTENSION SHOWN HATCHED GREY FOR IDENTIFICATION



Location Plan Scale 1:1250

LOCATION OF PROPOSED TWO STOREY EXTENSION SHOWN HATCHED GREY FOR IDENTIFICATION

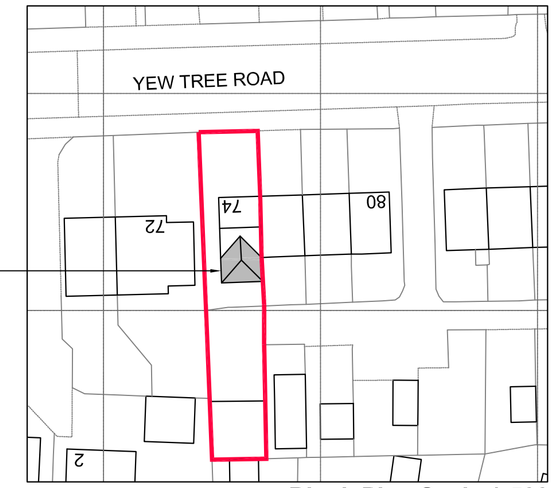

Block Plan Scale 1:500

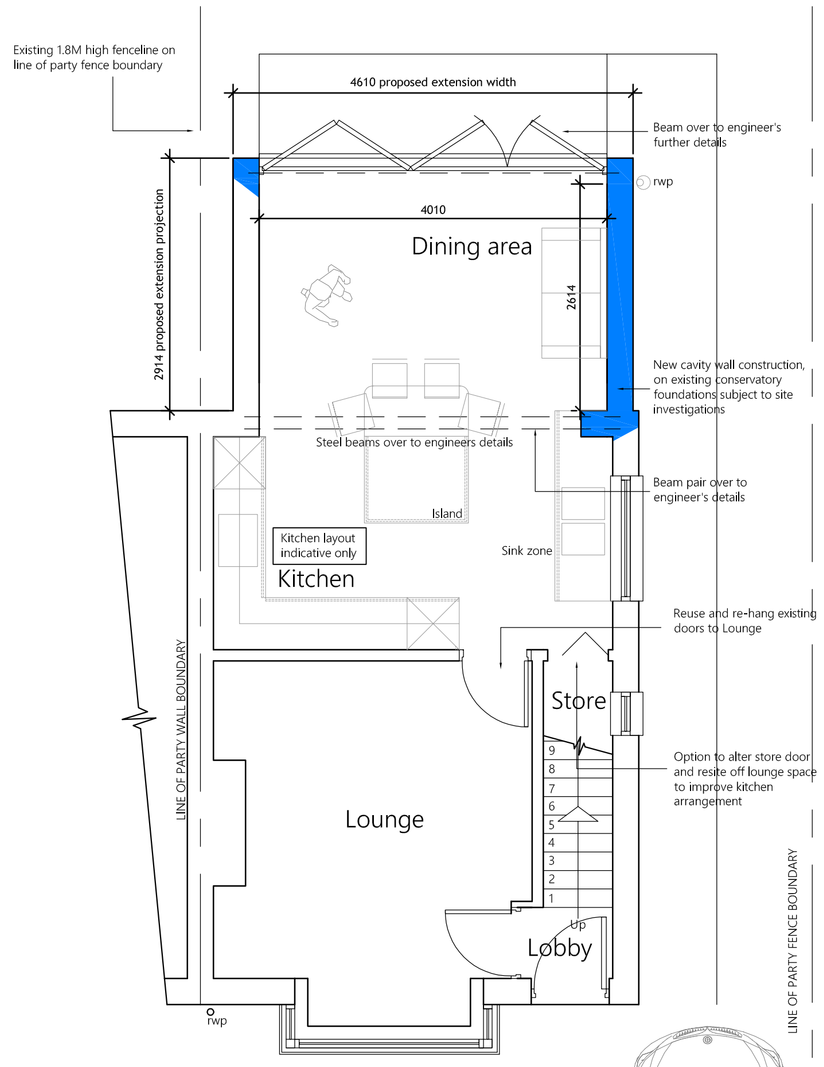

Proposed Ground Floor Layout
74 Yew Tree Road, Huddersfield

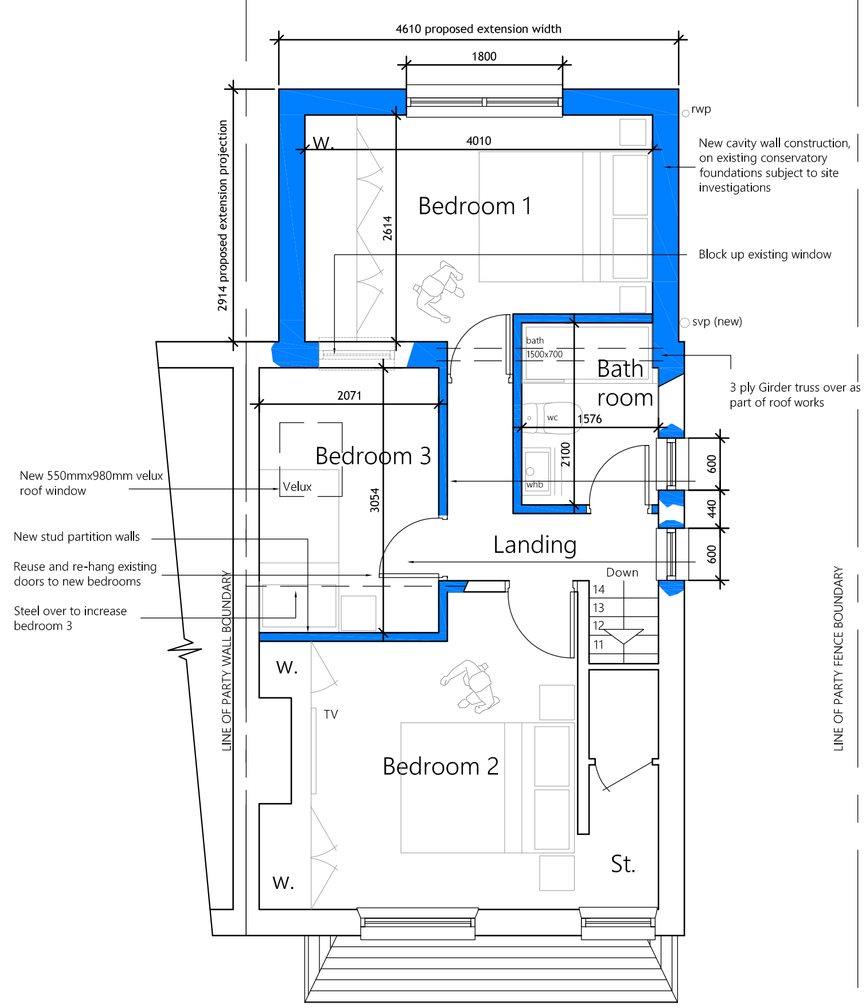

Proposed First Floor Layout
74 Yew Tree Road, Huddersfield

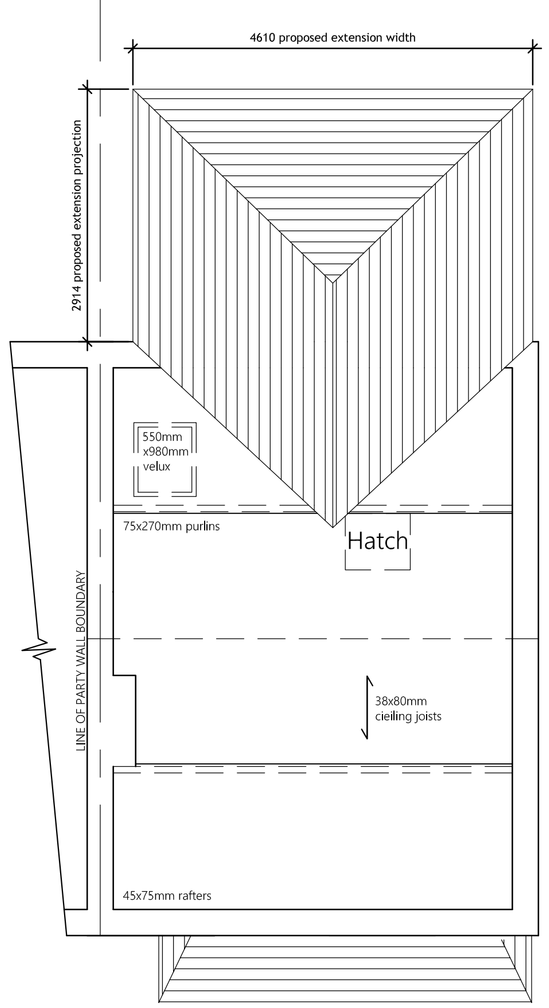

Proposed Attic Layout
74 Yew Tree Road, Huddersfield

GENERAL NOTES:

1. THIS DRAWING SHALL BE READ IN CONJUNCTION WITH ALL RELEVANT STRUCTURAL AND MECHANICAL SERVICES DRAWINGS WHERE REFERENCED.

2. ALL MEASUREMENTS WHERE SHOWN TO BE CHECKED ON SITE AND VERIFIED PRIOR TO CONSTRUCTION AND ON SITE ASSEMBLY. THIS DRAWING IS COPYRIGHT AND PROPERTY OF DESIGN LINE AND SHALL NOT BE REPRODUCED OR COPIED IN ANY WAY WITHOUT PRIOR PERMISSION.
IF YOU HAVE RECIEVED THIS DRAWING IN PDF FORMAT NEVER ASSUME IT IS TO SCALE ALWAYS CHECK WITH THE AUTHOR.

3. PLEASE DO NOT SCALE FROM THIS DRAWING IF IN DOUBT ALWAYS ASK. FIGURED DIMENSIONS TO BE TAKEN IN PREFERENCE TO SCALED DIMENSIONS.

REV	BY	DATE	NOTE

Title

Proposed Two Storey Rear Extension
74 Yew Tree Road
Birchencliffe
Huddersfield
HD3 3QR
UK
Katie Pollitt
Plans and Elevations as Proposed

Design Line Huddersfield Ltd.
62 Tom Lane, Crosland Moor
Huddersfield, W.Yorks HD4 5QQ
Telephone/Fax: 01484 644684
Mobile: 07830 151721
E-mail: info@designlinearchitectural.co.uk

Planning

Date	Drawn	Checked	Rev
Dec 2021	AB	SB	
Scale	Project No.	Drg. no.	
1:100 / 50	DL739	02	