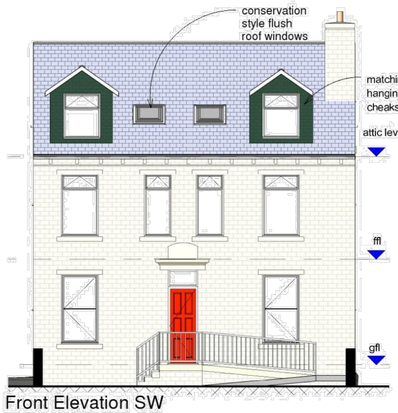

Front Elevation SW
1 : 100

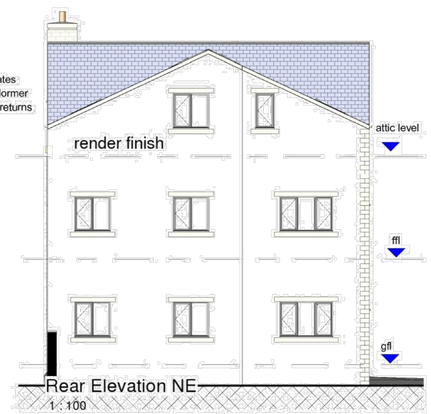

Rear Elevation NE
1 : 100

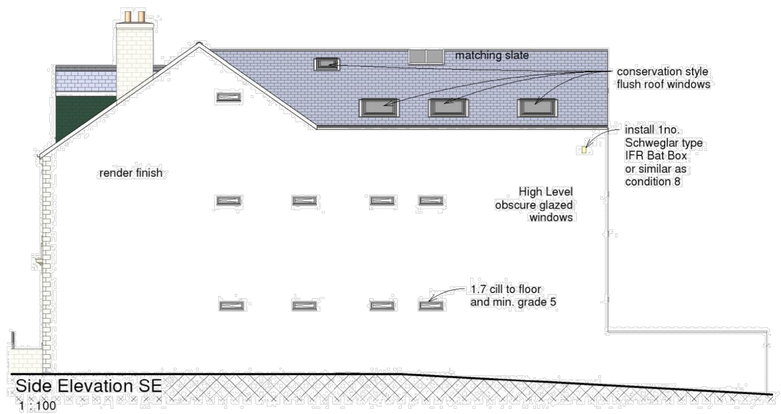

Side Elevation SE
1 : 100

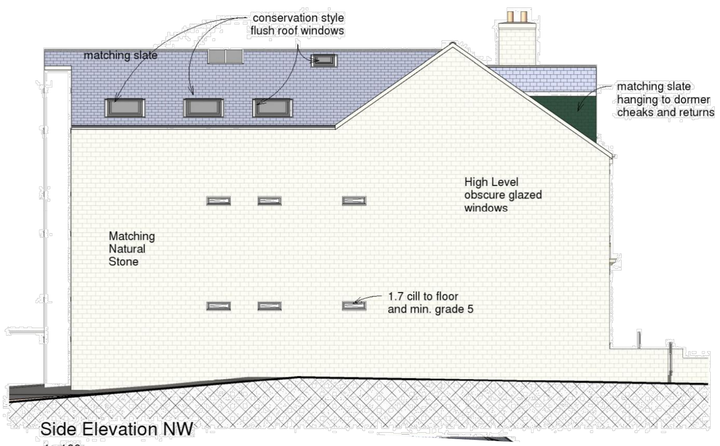

Side Elevation NW
1 : 100

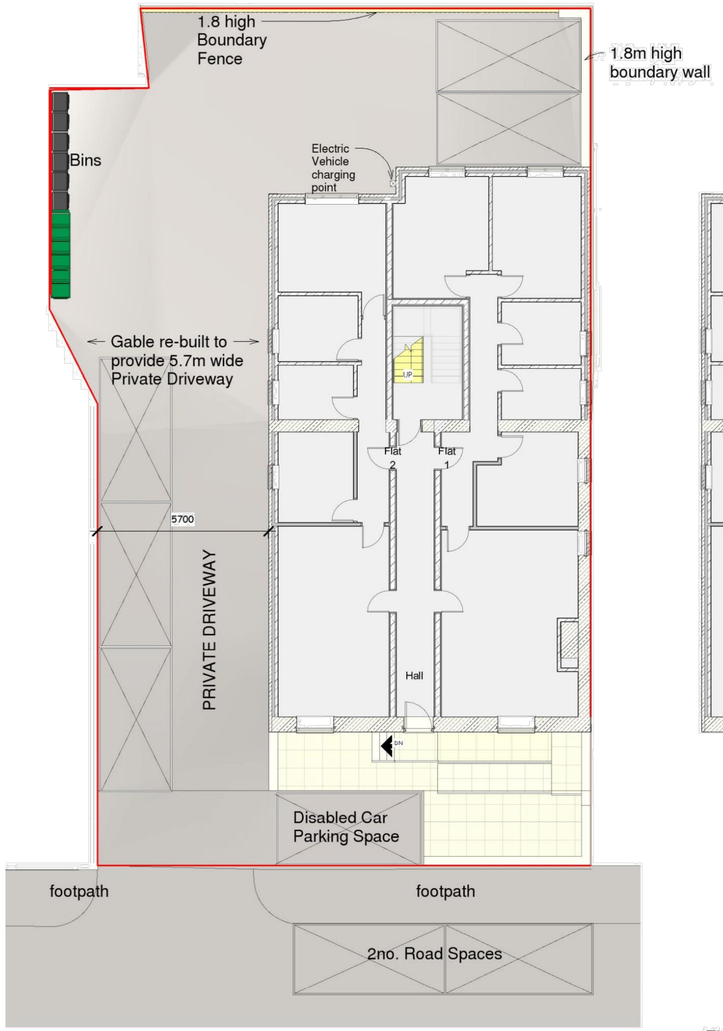

Ground Floor Plan
1 : 100

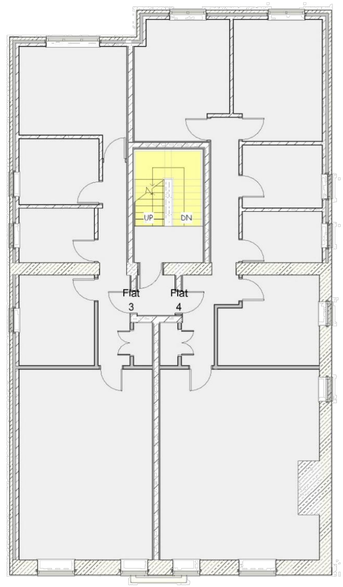

First Floor Plan
1 : 100

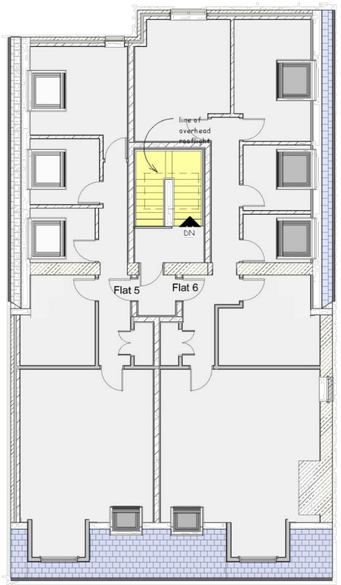

Attic Floor
1 : 100

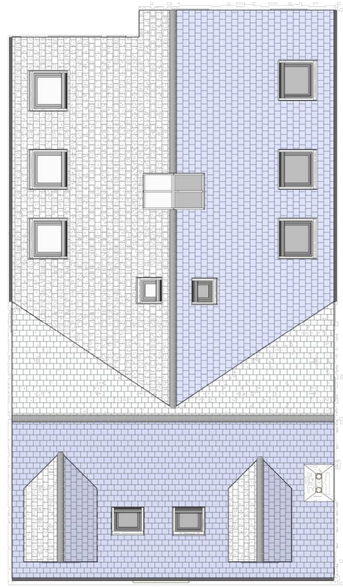

Roof Plan
1 : 100

Project: FORMER BOWLING CLUB NEWSOME HUDDERSFIELD	Job No: 2020-131
Title: EXISTING PLANS & ELEVATIONS	
Scale: 1:100@A1	Drawn by:
Date: 10.01.22	Checked by: -
Drawing No: (20)001	Revision No: -